NOTES:

- CAUTION: EXISTING UNDERGROUND UTILITIES EXIST WITHIN THE NORMANDY BLVD. AND FOURAKER RD. RIGHT-OF-WAY. CONTRACTOR IS TO PERFORM SOFTDIGS TO DETERMINE THE EXACT LOCATIONS PRIOR TO PROPOSED CONSTRUCTION. CONTRACTOR SHALL NOTIFY ENGINEER OF RECORD IMMEDIATELY IF ANY DISCREPANCIES ARE FOUND.

- IF GROUNDWATER IS ENCOUNTERED DURNING FDOT DRAINAGE CONNECTION CONTRACTOR IS TO CEASE WORK IMMEDIATELY AND PROVIDE A TRENCH BOX AND/OR DEWATERING PLAN.

6 - SITE LOCATED WITHIN FLOOD ZONE "X"

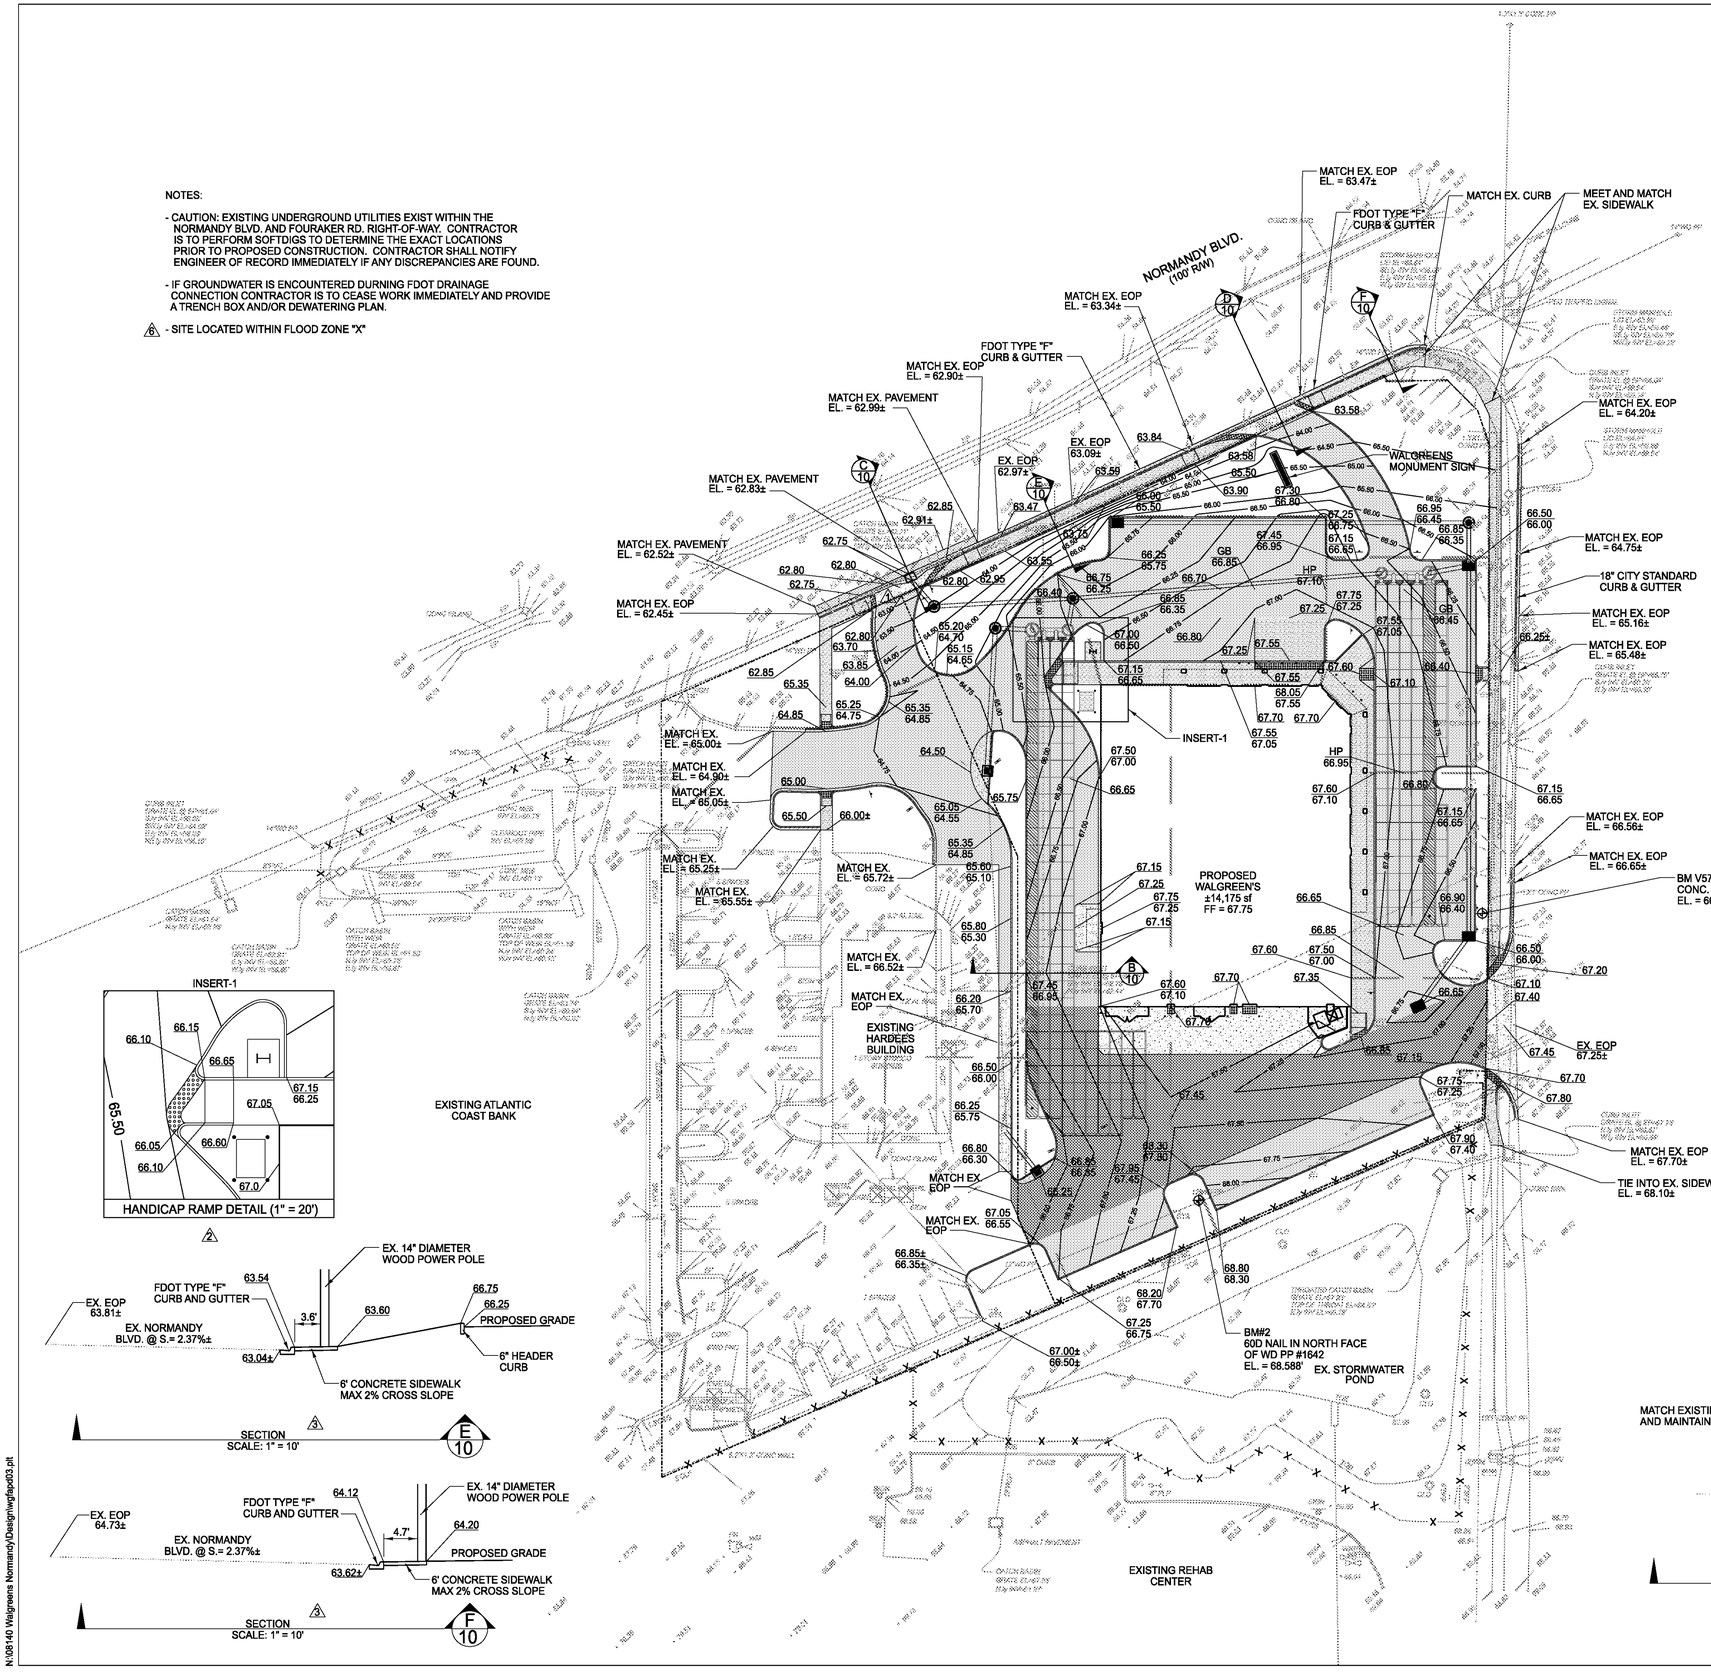

2

3 SECTION SCALE: 1" = 10' E 10

3 SECTION SCALE: 1" = 10' F 10

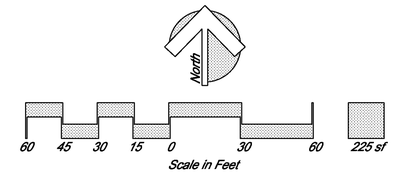

LEGEND

- STANDARD PAVEMENT SECTION
- STANDARD CONCRETE SECTION
- HEAVY DUTY PAVEMENT SECTION
- HEAVY DUTY CONCRETE SECTION

4 5' CROSSWALK @ MAX S.= 2.00% (MIN. 3' ADJACENT TO THE INLET)

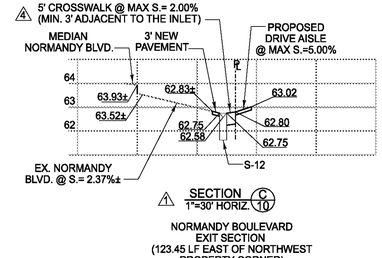

1 SECTION 1"=30' HORIZ. C 10

NORMANDY BOULEVARD EXIT SECTION (123.45 LF EAST OF NORTHWEST PROPERTY CORNER)

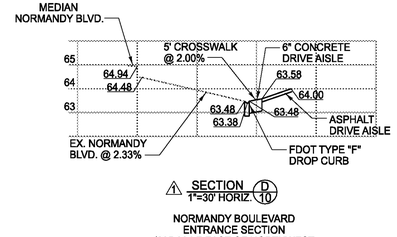

1 SECTION 1"=30' HORIZ. D 10

NORMANDY BOULEVARD ENTRANCE SECTION (285.33 LF EAST OF NORTHWEST PROPERTY CORNER)

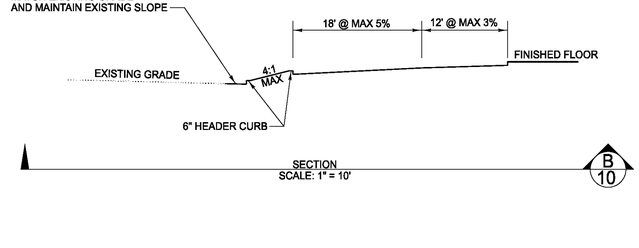

SECTION SCALE: 1" = 10' B 10

No.	Date	Description	Initials
6	02/05/2010	Per Walgreens Review Comments	ARA
5	11/16/2009	Revised per Walgreens Architect	ARA
4	08/06/2009	Revised Stormwater Drainage.	ARA
4	05/28/2009	Per FDOT Comments	ARA
3	04/07/2009	Per FDOT Comments	ARA
2	03/20/2009	Per COJ Comments	ARA
1	01/15/2009	Per FDOT Comments	ARA

REVISIONS

Professional Engineer

PAVING AND GRADING PLAN

6

Walgreens
Jacksonville, Florida
SWC Fouraker Rd & Normandy Blvd
Store No. 13450

DO NOT SCALE THIS DRAWING - DIMENSIONS AND NOTES TAKE PREFERENCE

TAYLOR & WHITE, INC.
Consulting and Design Engineers
8936 Western Way, Suite 190 - Jacksonville, Florida 32256
Tel. (904) 346-0571 - Fax (904) 346-3051 - Toll Free (877) 429-4440
www.taylorandwhite.com

Scale:	1"=30'
Project Manager:	DGT
Designer:	AA
Drawn by:	AA
Certificate of Authorization:	7298
Key Map	
Project No.:	08140.07
Date:	November 2009
Sheet No.:	C2.3

NOT RELEASED FOR CONSTRUCTION BY

N:\08140 Walgreens Normandy\Design\wgfapd03.plt | Plotted: 2/4/2010 1:32:33 PM

N:\08140 Walgreens Normandy\Design\wgfapd03.plt