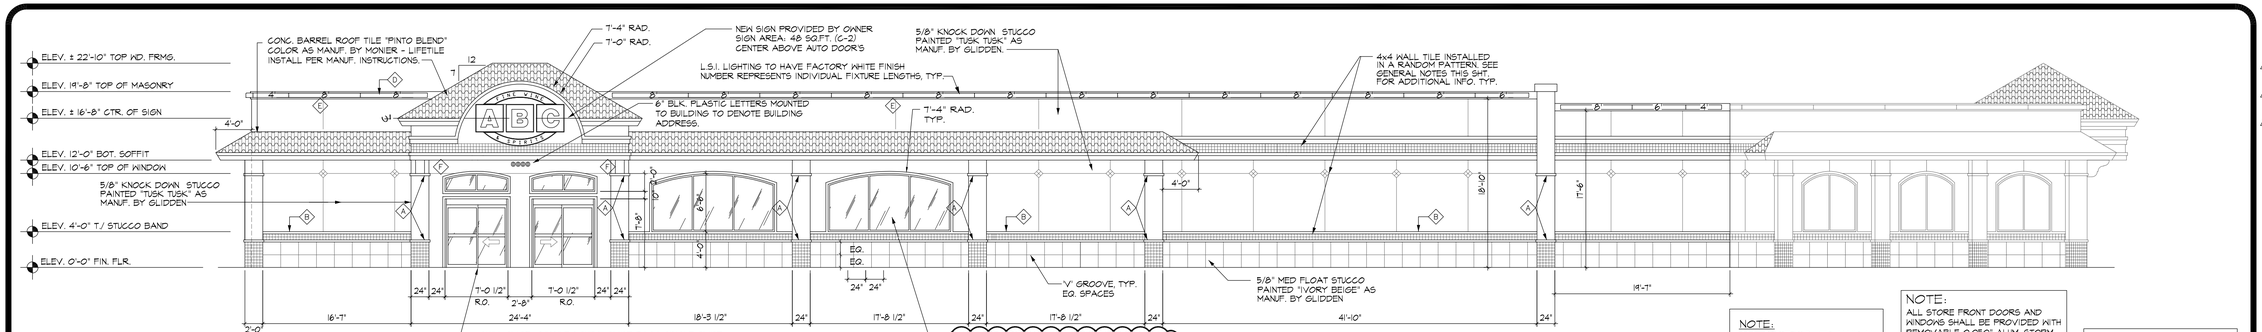


1 A-2 EAST ELEVATION
SCALE: 1/8" = 1'-0"

NOTE:
ALL ROOFTOP MECHANICAL EQUIPMENT WILL BE SCREENED FROM PUBLIC VIEW.

NOTE:
ALL STORE FRONT DOORS AND WINDOWS SHALL BE PROVIDED WITH REMOVABLE (0.050" ALUM. STORM PANEL AS MANUF. BY ALL BROWARD HURRICANE PANEL, INC. OR EQUAL ACCEPTANCE NO. 03-1203.01

NOTE:
SIGNAGE TO BE SUBMITTED UNDER SEPARATE PERMIT.

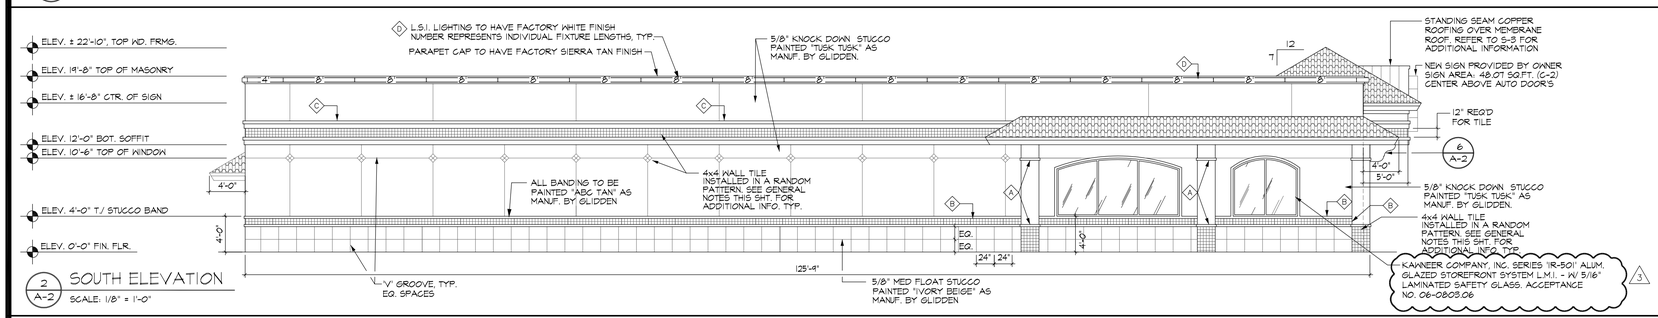


2 A-2 SOUTH ELEVATION
SCALE: 1/8" = 1'-0"

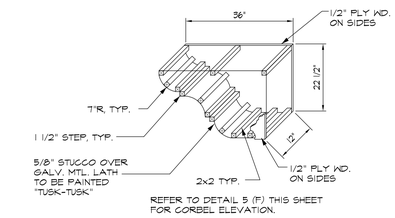


6 A-2 CORBEL DETAIL
NOT TO SCALE

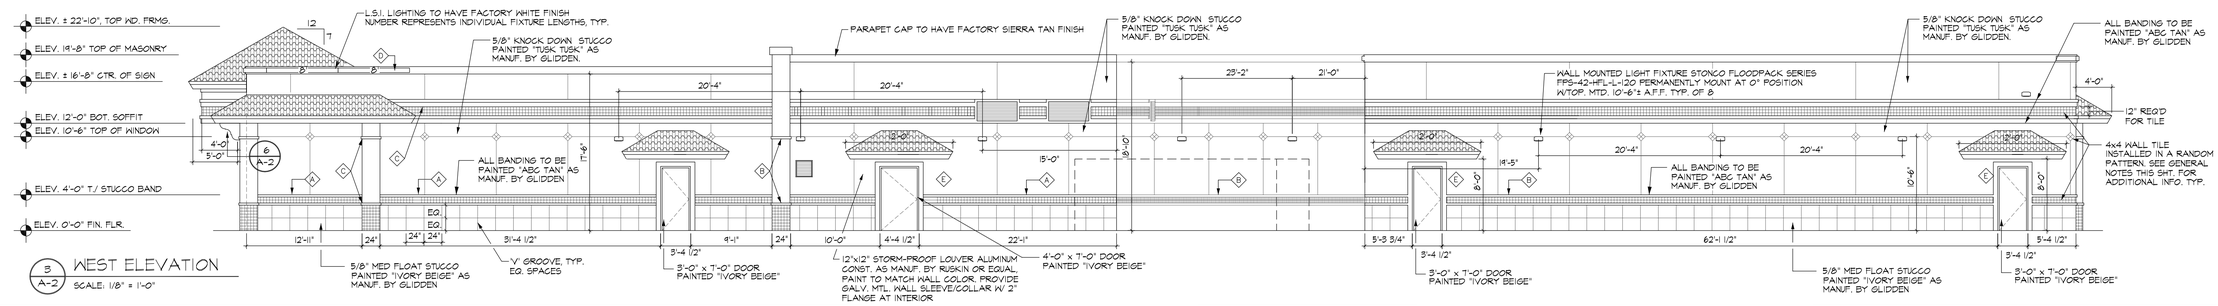


3 A-2 WEST ELEVATION
SCALE: 1/8" = 1'-0"

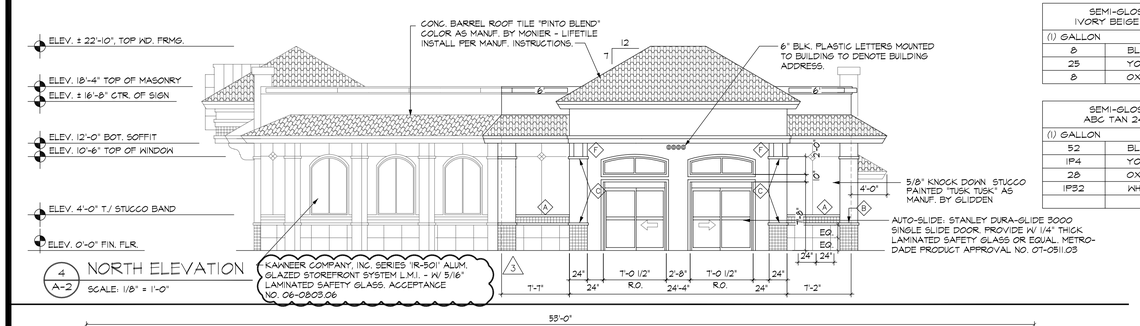


4 A-2 NORTH ELEVATION
SCALE: 1/8" = 1'-0"

| SEMI-GLOSS LATEX IVORY BEIGE 2406-0100 | | |
|---|---|---|
| (1) GALLON | | |
| 8 | BLK | |
| 25 | YOX | |
| 8 | OXR | |

| SEMI GLOSS TUSK TUSK 2402-0100 | | |
|---|---|---|
| (1) GALLON | | (5) GALLON |
| 1 | BLK | 5 |
| 9 | YOX | 45 |
| 4 | FFR | 20 |

| SEMI-GLOSS LATEX ABC TAN 2406-0300 | | |
|---|---|---|
| (1) GALLON | | (5) GALLON |
| 52 | BLK | 4P4 |
| 1P4 | YOX | 5P20 |
| 28 | OXR | 2P12 |
| 1P32 | WHT | 7P32 |

| OIL ABC TAN 4308-0300 | | |
|---|---|---|
| (1) GALLON | | (5) GALLON |
| 1P12 | BLK | 5P60 |
| 1P16 | YOX | 6P16 |
| 40 | OXR | 3P8 |
| 2 | GRN | 10 |
| 1P48 | WHT | 8P48 |

## GENERAL NOTES:

1. STUCCO SHALL BE A MIN. OF 5/8" THICKNESS WHERE APPLIED TO NEW MASONRY.
2. STUCCO SHALL BE A MIN. OF 7/8" THICKNESS WHERE APPLIED TO METAL LATH.
3. CONTRACTOR SHALL FIELD VERIFY ALL DIMENSIONS PRIOR TO CONSTRUCTION.
4. ALL BANDS AROUND TILE, WINDOWS, ETC. SHALL HAVE A FLOAT FINISH.
5. PROVIDE STUCCO CONTROL JOINTS PER 100 SQ. FT.
6. ALL CDX SUBSTRATE TO BE COVERED W/ 15 LB. FELT PRIOR TO LATHING.
7. GLASS FIBER SHALL BE ADDED TO SCRATCH COAT.
8. CORNER LATH SHALL BE USED WHERE APPLICABLE, IE. COLUMNS, BUILDING CORNERS, ETC.
9. 1/2" PLASTIC EXPANSION SHALL BE USED TO ACHIEVE "V-GROOVE" PANEL EFFECT (TYP. @ ALL EXPANSION CONTROL JOINTS).
10. ALL BANDS TO BE CAULKED CONT.
11. CONC. BARREL ROOF TILE "PINTO BLEND" #0688 AS MANUF. BY MONIER - LIFE TILE. INSTALL PER MANUF. INSTRUCTIONS.
12. ALL PRIMARY EXTERIOR WALLS TO BE PAINTED "TUSK TUSK". CONTACT ICI DULUX PAINTS. PH: (407) 855-1512
13. LOWER PORTION OF THE EXT. WALL TO BE PAINTED "IVORY BEIGE". CONTACT ICI DULUX PAINTS. PH: (407) 855-1512
14. ALL BANDING TO BE PAINTED "ABC TAN". CONTACT ICI DULUX PAINTS. PH: (407) 855-1512
15. ALL EXTERIOR METAL DOORS AND TRIM TO BE PAINTED "ABC TAN" OIL BASE. CONTACT ICI DELUXE PAINTS. PH: (407) 855-1512
16. ALL STOREFRONT WINDOW & DOOR FRAMES TO HAVE BRONZE ANODIZED FINISH.
17. ALL INTERIOR DOORS AND TRIM TO BE PAINTED "ABC TAN" OIL BASE. CONTACT ICI DULUX PAINTS. PH: (407) 855-1512.
18. EXTERIOR 4x4 WALL TILE AS MANF. BY C.R. INSTALL IN A RANDOM PATTERN. CONTACT: DAVE LAVALLIER @ FLOORS 2-U

| | COLOR |
|---|---|
| 19. UNDERSIDE OF SOFFIT SHALL RECEIVE STUCCO. | ANTIQUA NOCHE |
| | ANTIQUA CORALLO |

20. ALL INTERIOR WALLS TO BE PAINTED "ANTIQUE WHITE" SEMI GLOSS. CONTACT ICI DULUX PAINTS. PH: (407) 855-1512
21. PAINT MIXTURE SCHEDULE:

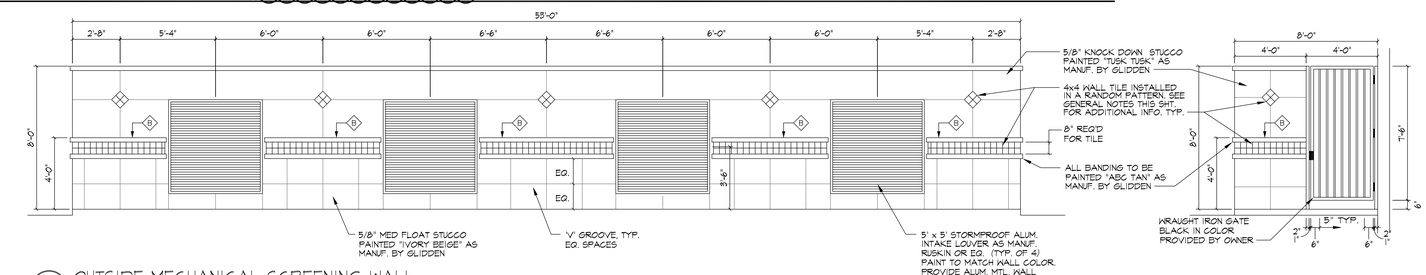


6 A-2 OUTSIDE MECHANICAL SCREENING WALL
SCALE: 1/4" = 1'-0"

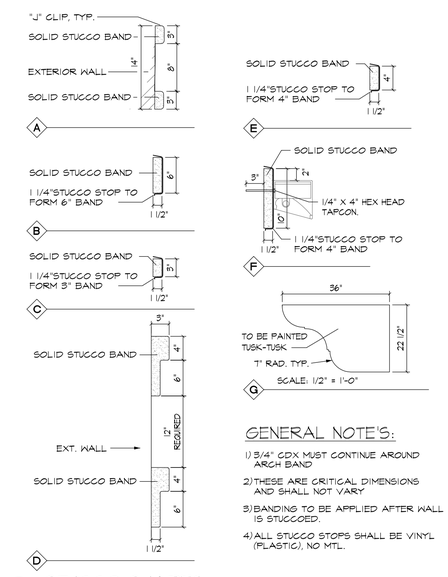


## GENERAL NOTE'S:

1) 3/4" CDX MUST CONTINUE AROUND ARCH BAND
2) THESE ARE CRITICAL DIMENSIONS AND SHALL NOT VARY
3) BANDING TO BE APPLIED AFTER WALL IS STUCCOED.
4) ALL STUCCO STOPS SHALL BE VINYL (PLASTIC), NO MTL.

5 A-2 STUCCO SHAPES
SCALE: 1" = 1'-0"

| REVISIONS | BY |
|---|---|
| 1 BUILDING DEPT. REV. 1-9-08 | MCM |
| 2 BUILDING DEPT. REV. 5-14-08 | MCM |
| 3 BUILDING DEPT. REV. 7-17-08 | MCM |


ARTERBURY ARCHITECTS, INC.
A A 26000718
(407) 774-2233
FAX (407) 774-7377
2400 SAND LAKE ROAD
LONGWOOD, FLORIDA 32779


ABC LIQUORS, INC.
8989 S. ORANGE AVE. - ORLANDO, FL.A. 32809

ABC STORE NO. 50
SAWGRASS MILLS, SUNRISE, FLORIDA

EXTERIOR ELEVATIONS

| | |
|---|---|
| DRAWN: | R. CARDONA |
| CHECKED: | S. RIVERA |
| DATE: | 3-1-07 |
| SCALE: | AS NOTED |
| JOB No: | 50 |
| SHEET | |

A-2