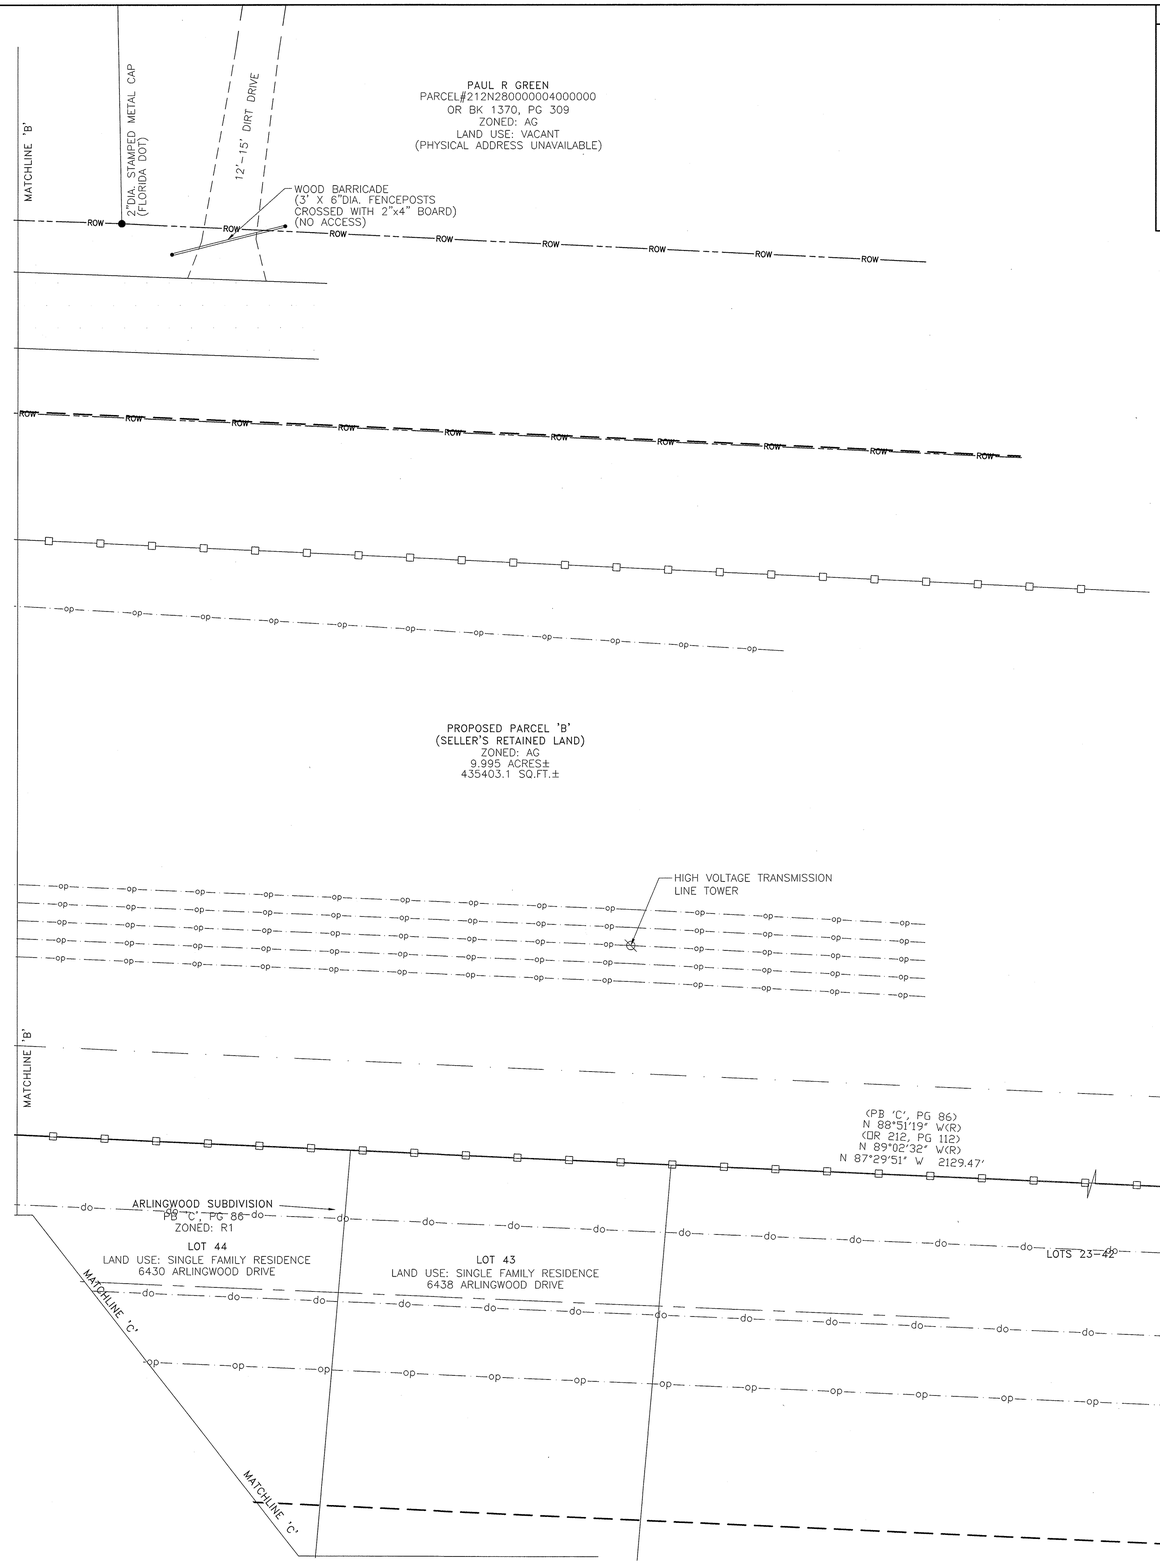

VICINITY MAP

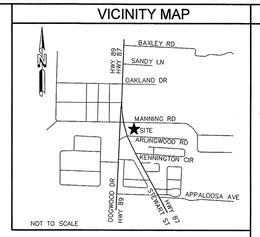

LEGEND

- = POWER BOX
- = TELEPHONE PEDESTAL
- = WATER VALVE
- = LIGHT POLE
- = POWER POLE
- = GUY ANCHOR
- = STORM SEWER MANHOLE
- = GRATE INLET
- = UNDERGROUND ELECTRIC BOX
- = OAK TREE
- = PINE TREE
- = WATER METER
- = SIGN
- = TRAFFIC SIGNAL POLE
- = FIRE HYDRANT
- = TELEPHONE MANHOLE
- = SIGNAL BOX
- = 5/8" CAPPED REBAR SET (SMW LS 0006141)
- = FOUND 5/8" CAPPED REBAR (BENCHMARK, LB5170) UNLESS OTHERWISE NOTED
- = FOUND CONCRETE MONUMENT
- = TEMPORARY BENCH MARK
- POB = POINT OF BEGINNING
- POC = POINT OF COMMENCEMENT
- (R) = RECORDED INFORMATION
- (M) = MEASURED INFORMATION
- = SETBACK
- = STORM SEWER LINE
- = 3" H.P. UNDERGROUND GAS LINE
- = RIGHT-OF-WAY
- = UNDERGROUND WATER LINE
- = OVERHEAD POWER
- = 6' WOOD FENCE WITH HOGWIRE
- = UNDERGROUND FIBER OPTIC CABLE

SITE ADDRESS
6384 HWY 87 N
MILTON, FL 32583

FLORIDA GRID – NORTH
NORTH

GRID TO TRUE NORTH CONVERGENCE
-1°17'

TRUE NORTH TO MAGNETIC DECLINATION
1°57' W

GPS SCALE FACTOR
0.999986316

0 20' 40' 60'
SCALE: 1" = 20'

NO.	REVISION	DATE	BY
1	MANNING RD ROW	05/22/09	DCP
2	WATER & FOC LINES	05/28/09	DCP
3	FAMILY DOLLAR UPDATE	12/23/09	DCP
4	COMMENTS FROM CLIENT	01/14/10	AAK

MILTON, FL

PROJECT NO. 09-0109

DRAWN BY: DCP
CHECKED BY: AAK
FIELD CREW: CS
APPROVED BY: WHS
DATE: 03/24/09
SCALE: 1" = 20'
SHEET 4 OF 7

ALTA/ACSM LAND TITLE SURVEY

FOR:
FORESITE GROUP, INC
5185 PEACHTREE PARKWAY, SUITE 240
NORCROSS, GA 30092

SMW Engineering Group, Inc.
1550 Woods of Riverchase Drive
Suite 100
Hoover, Alabama 35244
Ph: 205-252-6985
www.smweng.com
SMW ENGINEERING GROUP, INC.

MILTON, FL
PROJECT# 163.017
SE 1/4, SEC. 21, T-2-N, R-28-W
SANTA ROSA COUNTY, FLORIDA