SEE SHEET A6A FOR POLISHED FLOOR SPECS AND PERIMETER PAINTING INFORMATION.

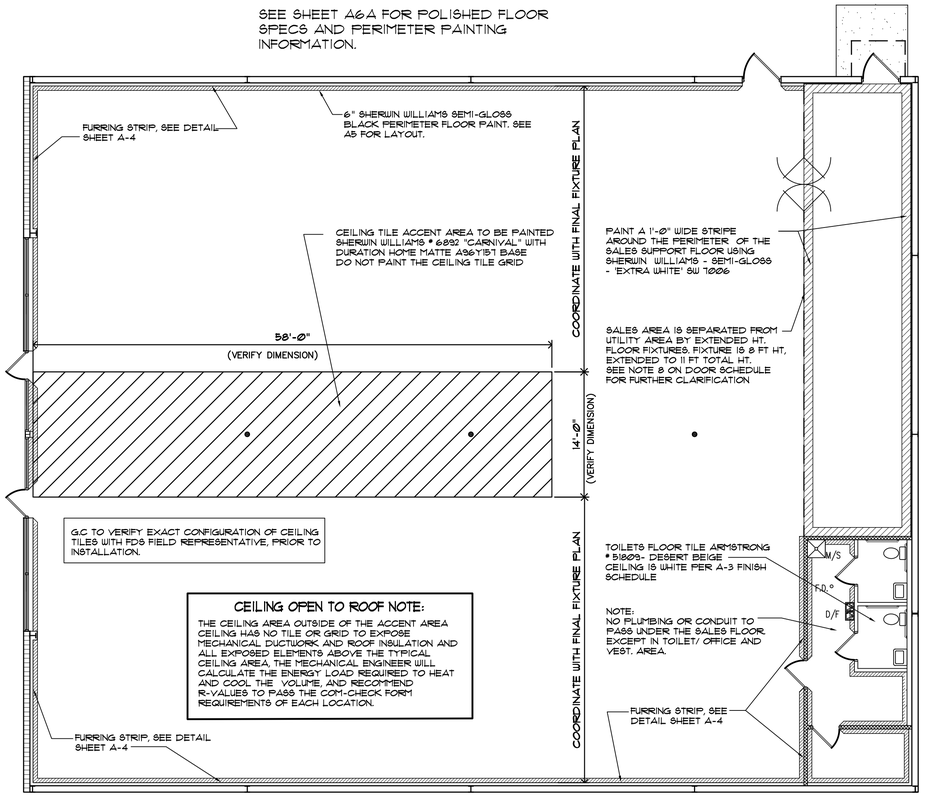

1 A6 CEILING AND FINISH NOTES
SCALE: 1/8" = 1'-0"

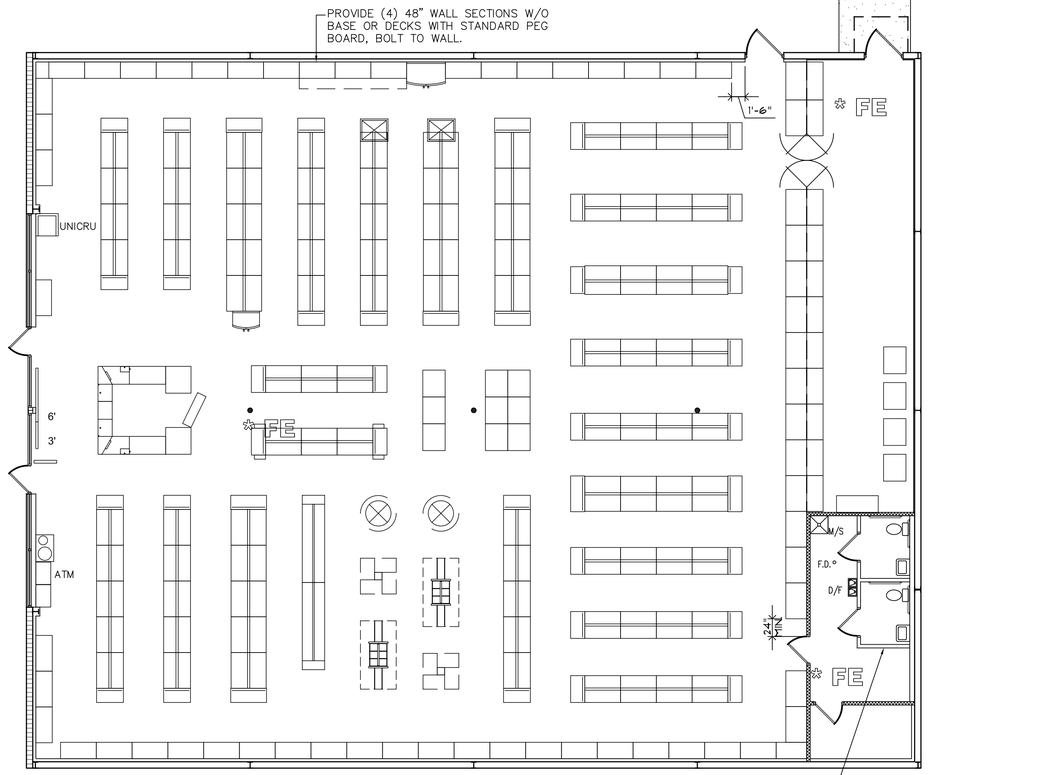

2 A6 FIXTURE PLAN
SCALE: 1/8" = 1'-0"

FE
3 FIRE EXTINGUISHERS MIN PER FDS. MIN. RATING OF A PORTABLE F.E. IS 3A40BC. FINAL NUMBER AND LOCATION TO BE APPROVED BY FIRE MARSHALL

C.L. Helt, Architect Inc.

1136 Greenwood Cliff
Charlotte, NC 28204

Ph. 704-342-1686
Fx. 704-343-0054
E-MAIL CHETHELT @ CLHELT.COM

ARCHITECT'S PROJECT # 0911?

Project:
FAMILY DOLLAR
FOR
BOOS DEVELOPMENT GROUP, INC
STATE ROUTE 89
MILTON, FLORIDA
DESIGN BASED ON 2009-04 FD PROTOTYPE

Sheet Description:
FIXTURE PLAN

THIS DRAWING AND ITS COPIES ARE THE COPYRIGHT OF THE ARCHITECT. THEY MAY NOT BE USED FOR PROJECTS OTHER THAN THE DESIGNATED PROJECT WITHOUT THE SPECIFIC WRITTEN APPROVAL OF C. L. HELT ARCHITECT INC., AND OR CHESTER LEROY HELT, ARCHITECT

Drawn By: D. MYERS

Checked By: D. MYERS

Revisions:
1
2
3
4

Seal

Date: 12/22/09

Sheet No. A-6 of: 61

G:\FAMILY DOLLAR\FD-FL-Milton-80x100(09-04)\09127\arch sheets-MILTON FL-09-04-80x100.dwg, SHEET A-6, 1/14/2010 1:06:06 PM