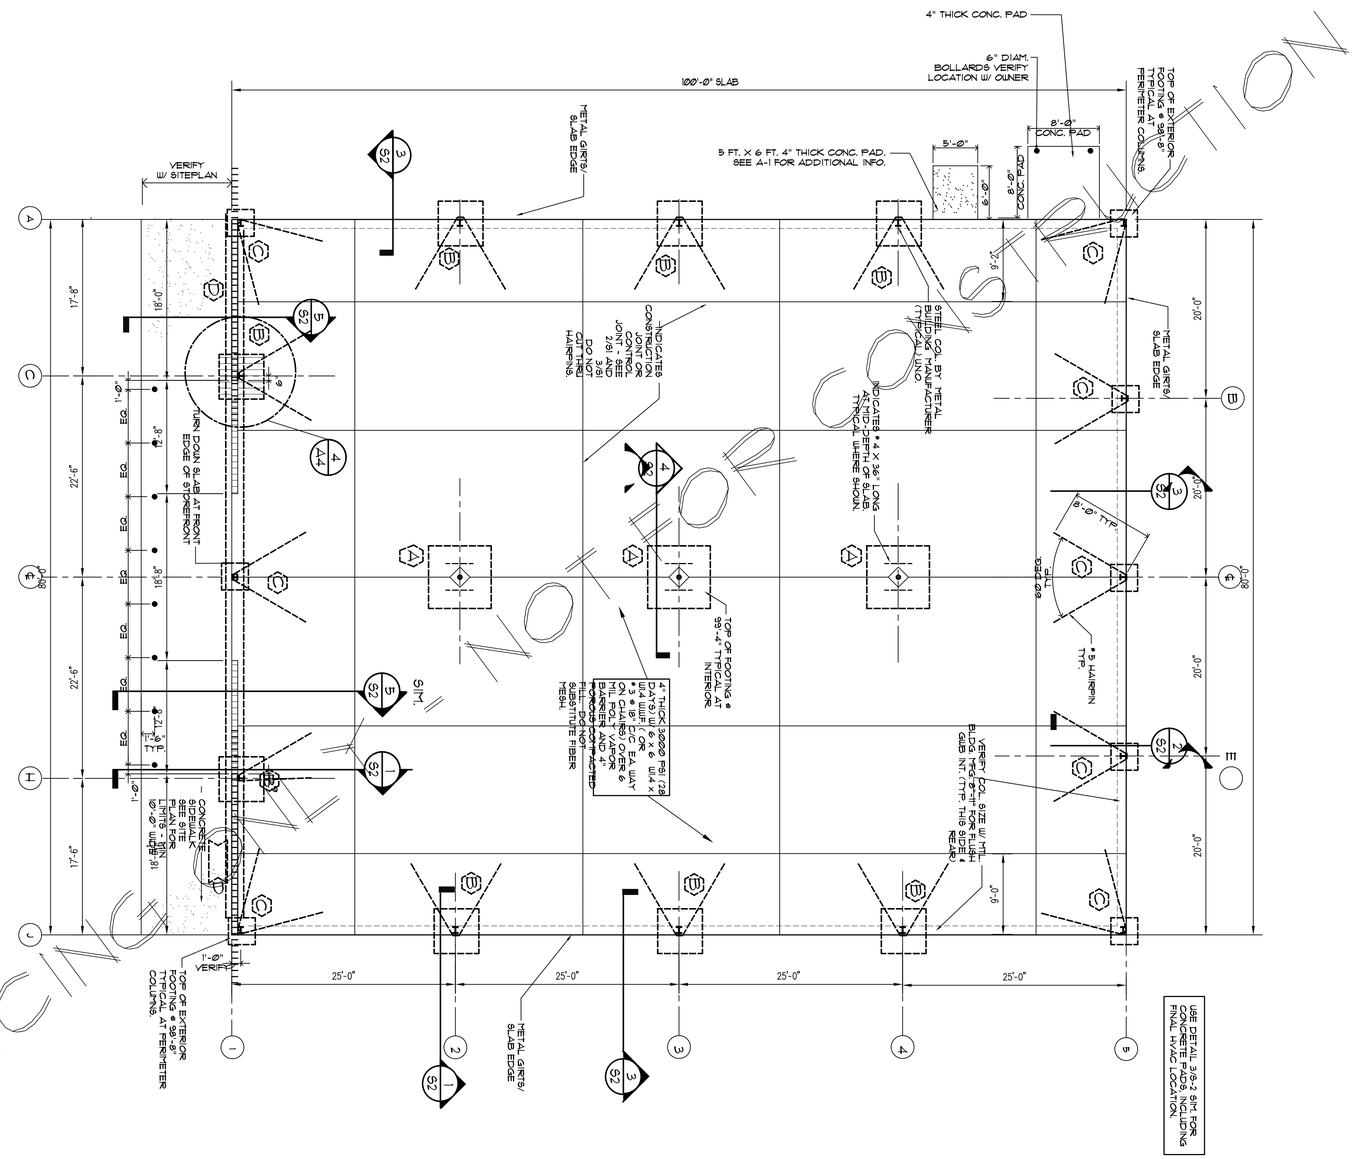

1 / S1 FOUNDATION PLAN

SCALE: 1/8" = 1'-0"

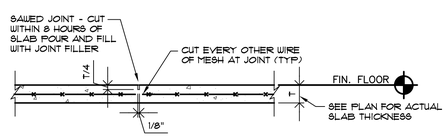

1. PROVIDE TOOLED JOINTS IN FRESH CONCRETE EACH SIDE OF WALLS WHERE SLABS POUR THRU DOORWAYS.
2. PROVIDE A #4 BAR X 3'-0" LONG AT MID-DEPTH OF THE SLAB PERPENDICULAR TO JOINTS THAT TERMINATE AT A PERPENDICULAR JOINT.

2 / S1 SLAB CONTROL JOINT

SCALE: 3/4" = 1'-0"

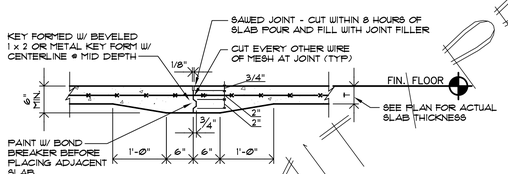

3 / S1 KEYED CONTROL JOINT

SCALE: 3/4" = 1'-0"

NOTE :
G.C. RESPONSIBLE FOR BORINGS @ FINAL BLDG. LOCATION CHOSEN. VERIFY GRADING PER CIVIL DRAWINGS. G.C. TO CONTACT ARCHITECT/STRUCTURAL ENGINEER TO DETERMINE IF STEPPED FOOTINGS ARE TO BE PROVIDED FOR GRADE CHANGES AT PERIMETER OF BLDG.

GEOTECHNICAL INVESTIGATION RECOMMENDATIONS OF THE SOIL BELOW THE BUILDING AND PARKING LOT ARE TO BE FOLLOWED, AS WELL AS ANY ACCORDANCE WITH DOT STANDARDS FOR SITE WORK, AS REQUIRED.

PROVIDE A FOUNDATION DRAIN AT THE BUILDING PERIMETER THAT COMPLIES WITH IBC SECTION 1806.4.2 WHEN GRADE EXCEEDS THE FINISHED FLOOR. PERFORATED PLASTIC PIPE IS ACCEPTABLE.

FOOTING SCHEDULE

MARK	DESCRIPTION	REINF.
A	6'-0" x 6'-0" x 1'-8"	(6) #5 E.W. TOP & BOT.
B	5'-0" x 5'-0" x 1'-4"	(5) #5 E.W. TOP & BOT.
C	3'-0" x 3'-0" x 1'-4"	(3) #5 E.W. TOP & BOT.
D	2'-0" x 1'-0" CONT.	(2) #5 CONT. BOT.

C.L. Helt, Architect Inc.

1136 Greenwood Cliff
Charlotte, NC 28204

Ph. 704-342-1686
Fx. 704-343-0054
E-MAIL CHETHELT @ CLHELT.COM

ARCHITECT'S PROJECT # 091??

Project : FAMILY DOLLAR FOR BOOS DEVELOPMENT GROUP, INC STATE ROUTE 89 MILTON, FLORIDA DESIGN BASED ON 2009-04 FD PROTOTYPE

Sheet Description : FOUNDATION PLAN SCALE 1/8" = 1'-0"

THIS DRAWING AND ITS COPIES ARE THE COPYRIGHT OF THE ARCHITECT. THEY MAY NOT BE USED FOR PROJECTS OTHER THAN THE DESIGNATED PROJECT WITHOUT THE SPECIFIC WRITTEN APPROVAL OF C. L. HELT ARCHITECT INC., AND OR CHESTER LEROY HELT, ARCHITECT

Drawn By : D. MYERS

Checked By : D. MYERS

Revisions :
1
2
3
4

Seal

Date : 12/22/09

Sheet No. S-1 of : 6

G:\FAMILY DOLLAR\FD-FL-Milton-80x100\(09-04)\09127\s1-permit-80x100.dwg, Model, 1/14/2010 1:08:27 PM