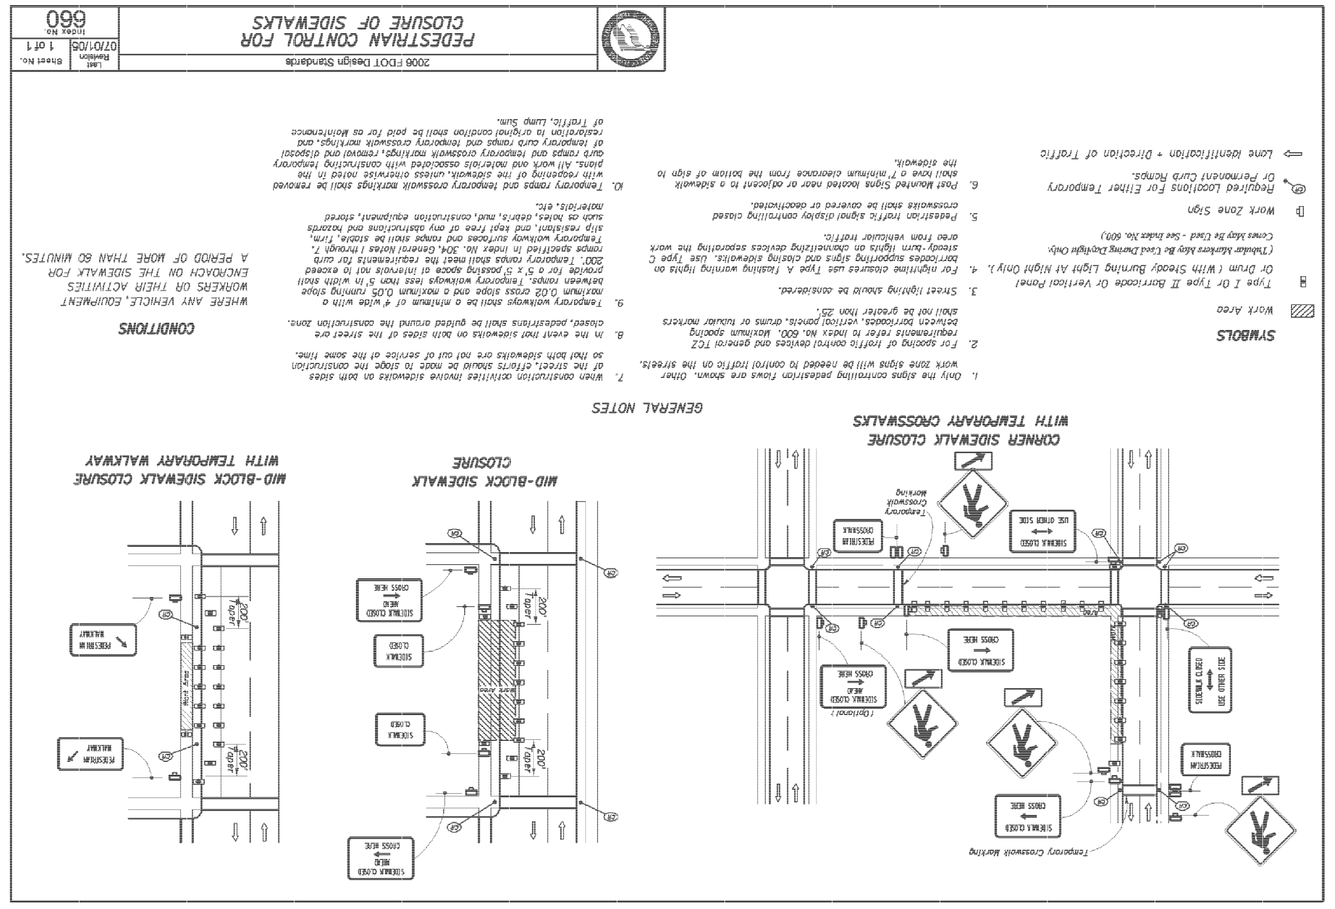

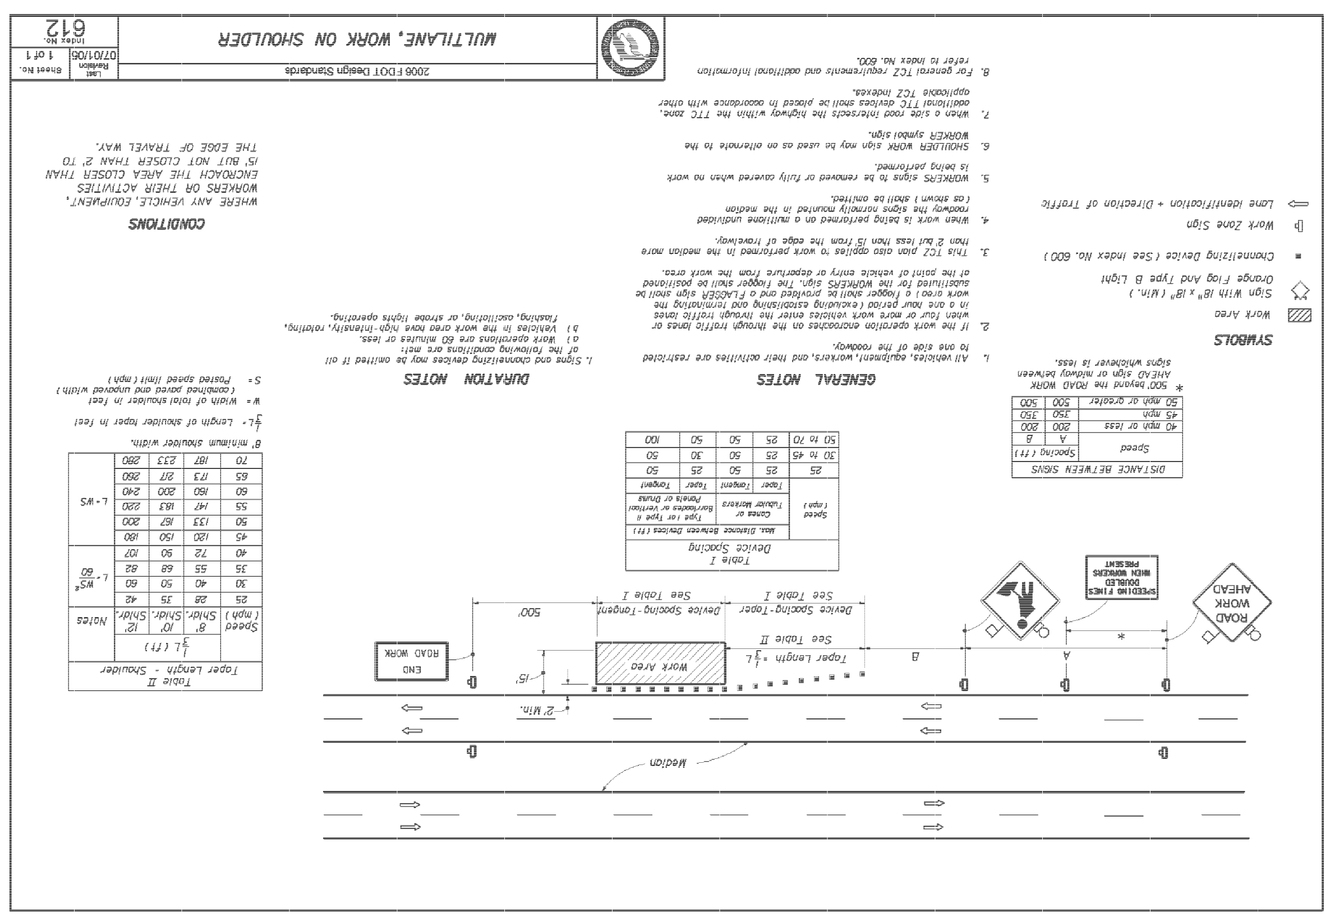

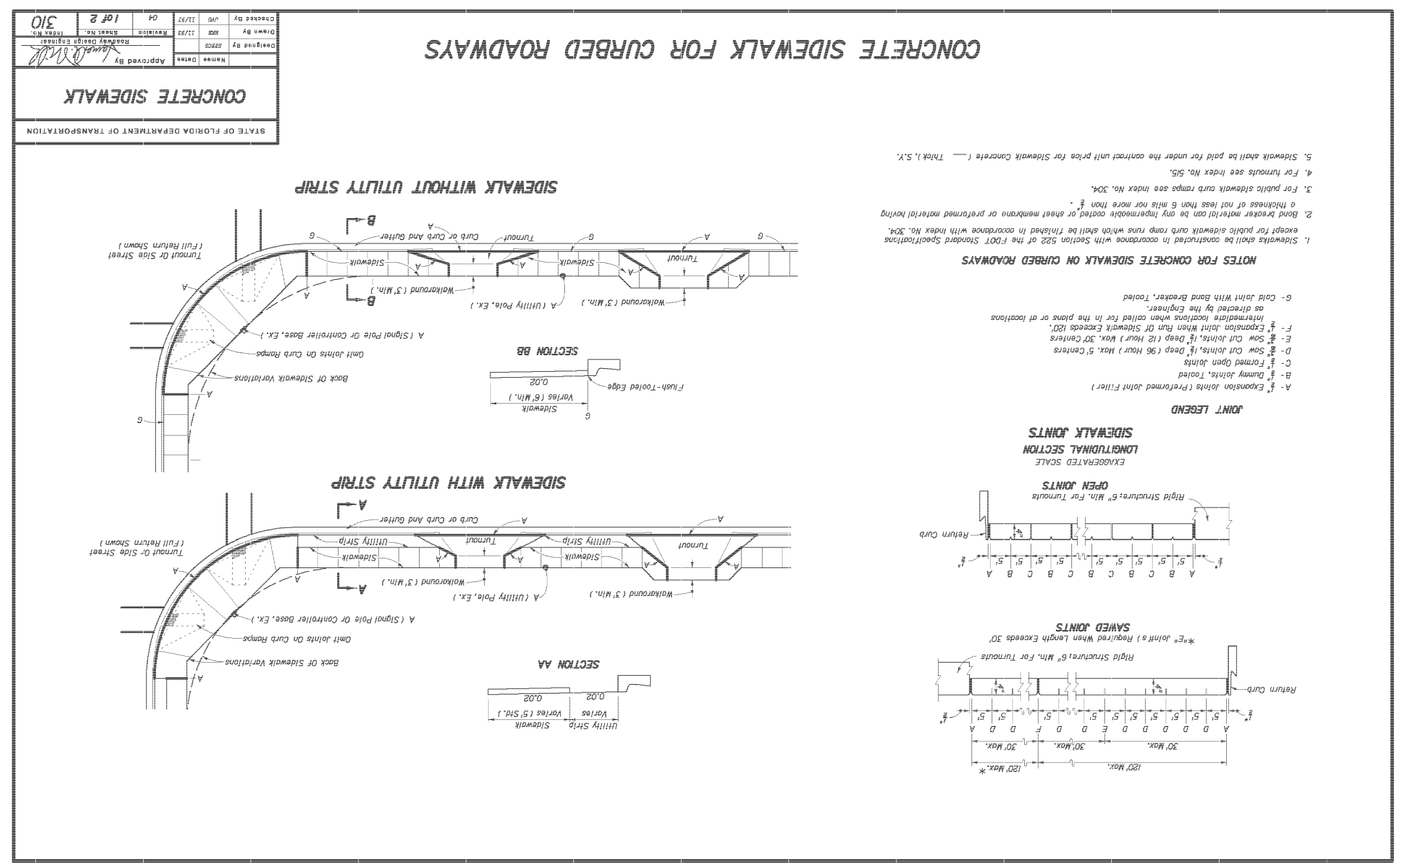

PROJECT:
GATEWAY CENTER FOR THE ARTS

DRAWN BY: EPI
DATE: 12/21/07
SCALE: N/A
FILE NAME: FDOTSTD08.DGN
PROJECT NO.: 07-629
SHEET NO.: 11 OF 11

MICHAEL WOJTUNIAK, P.E.
PRINCIPAL
220 SOUTH WOODLAND BOULEVARD
SUITE D
DELAND, FL 32720
PHONE: 386-734-0830
EMAIL: mwojtuniak@epiengr.net

EPI

ENGINEERED PERMITS, INC.
220 SOUTH WOODLAND BOULEVARD
SUITE D
DELAND, FL 32720
PHONE: 386-734-0830
CERT NO. 26298

SHEET TITLE:
FDOT MAINTENANCE OF TRAFFIC PLAN
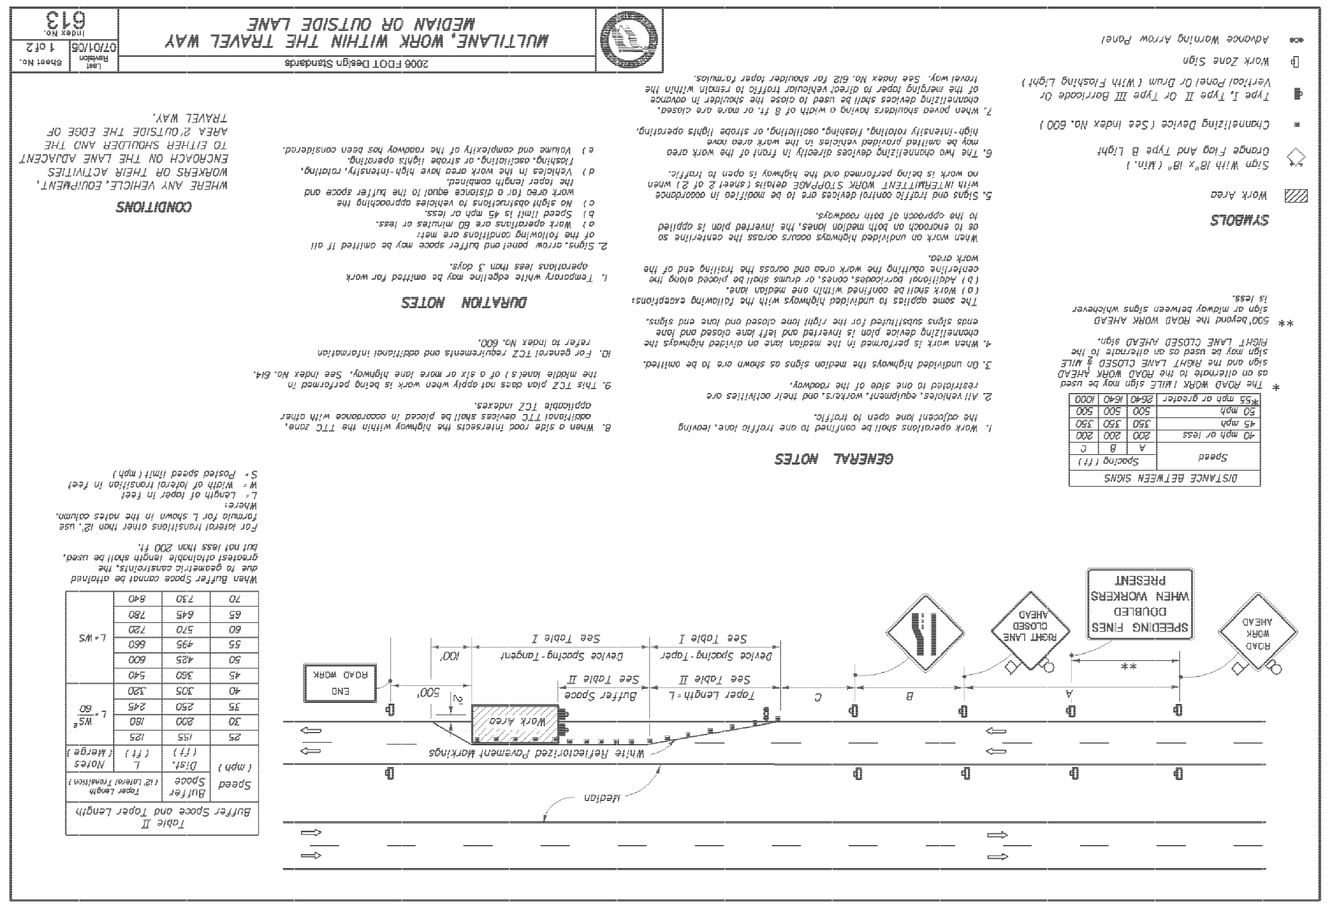
REVISIONS: