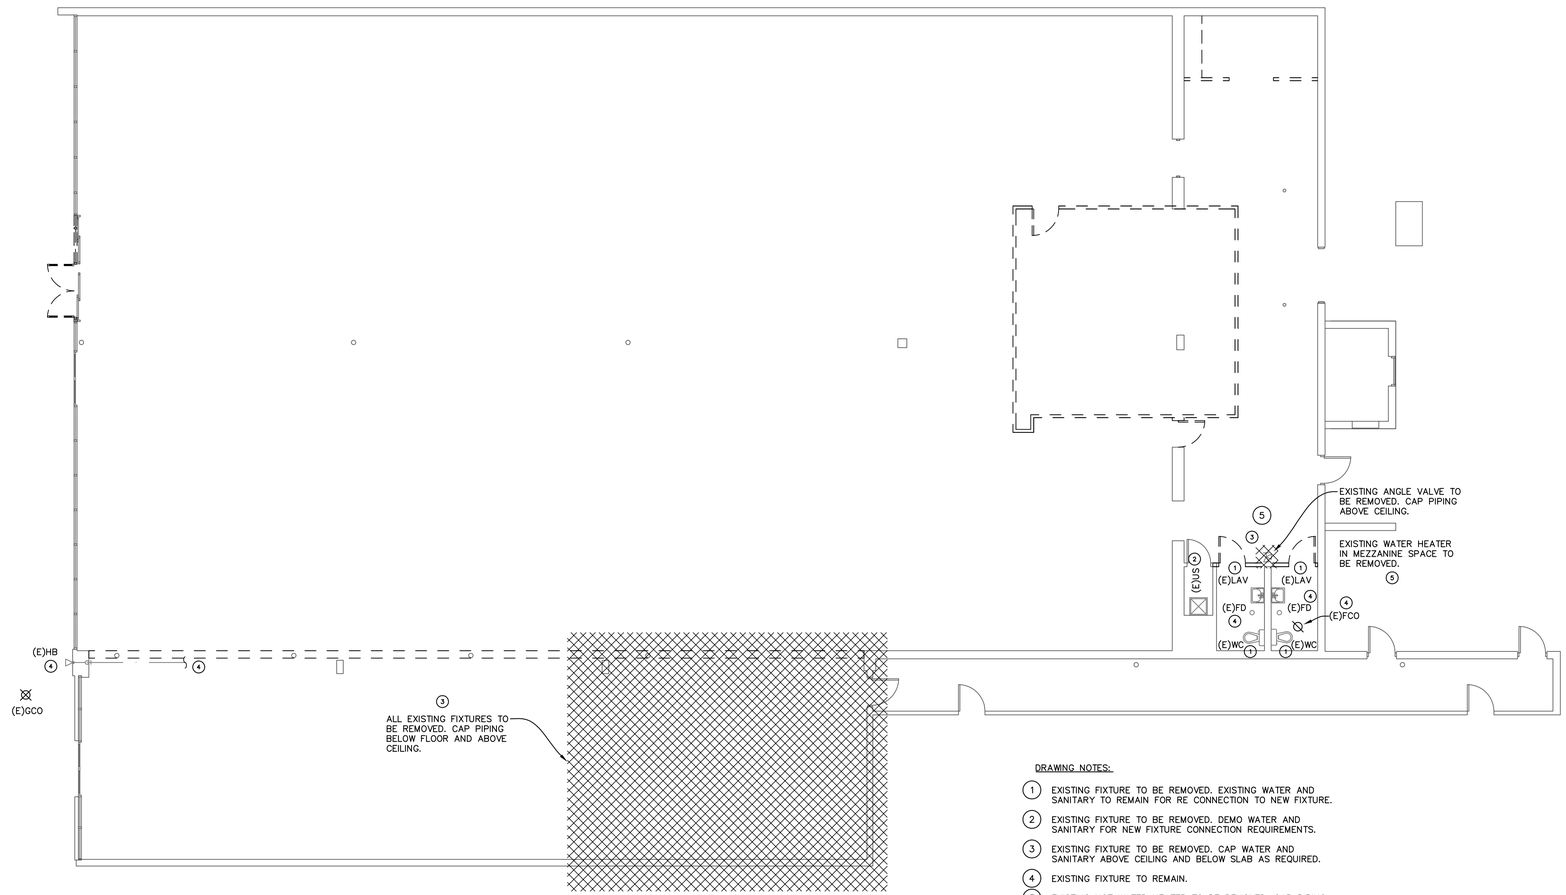

DRAWING NOTES:

1. EXISTING FIXTURE TO BE REMOVED. EXISTING WATER AND SANITARY TO REMAIN FOR RE CONNECTION TO NEW FIXTURE.
2. EXISTING FIXTURE TO BE REMOVED. DEMO WATER AND SANITARY FOR NEW FIXTURE CONNECTION REQUIREMENTS.
3. EXISTING FIXTURE TO BE REMOVED. CAP WATER AND SANITARY ABOVE CEILING AND BELOW SLAB AS REQUIRED.
4. EXISTING FIXTURE TO REMAIN.
5. EXISTING HOT WATER HEATER TO BE REMOVED. CAP PIPING AT EXISTING FIXTURE.

1 / P-1.0 DEMO FLOOR PLAN - PLUMBING
SCALE: 1/8" = 1'-0"

rojo Architecture
AA 0002952
5701 E. Hillsborough Avenue
Suite 1130
Tampa, FL 33610

813 630 5508 (p)
813 630 5518 (f)

(e-mail) rojo@rojoarchitecture.com
www.rojoarchitecture.com

STATE OF FLORIDA
REGISTERED ENGINEER

MARK E. AWMILLER, P.E.
53973

MES
MECHANICAL ENGINEERING SOLUTIONS, INC.
5421 Beaumont Center Blvd., Suite 675, Tampa, Fl 33634
Ph. 813.885-9600 Fax 813.884-0045
Certificate #8304 Project # 2010511
Mark E. Awmiller, P.E. 53973

PartyCity
THE DISCOUNT PARTY SUPER STORE

COLONIAL LANDING
SHOPPING CENTER
3220 EAST COLONIAL BLVD.
ORLANDO, FL

SITE KEY PLAN

Mark	Date	Description
-	3/2/10	Permit Set

Issue/Revision	Permit Set
Project ID	10003
CAD File Name	10003-CD.vwx
Drawn By	DM
Checked By	MEA
Plot Date:	3/2/10
Record Date:	Record Date

Sheet Title

DEMO FLOOR PLAN - PLUMBING

SCALE: 1/8"=1'-0"

Drawing No.

P-1.0