* CONTRACTORS SHALL VERIFY EXISTING CONDITIONS AND CORRELATE DIMENSIONS PRIOR TO PROVIDING THE WORK DETAILED IN THESE DRAWINGS.
* DO NOT SCALE DRAWINGS. USE ONLY WRITTEN DIMENSIONS. DRAWINGS NOT FOR CONSTRUCTION UNLESS SIGNED.
* COPYRIGHT SBLM ARCHITECTS PC. UNAUTHORIZED REPRODUCTION OR OTHER USE OF THIS DRAWING IS PROHIBITED.

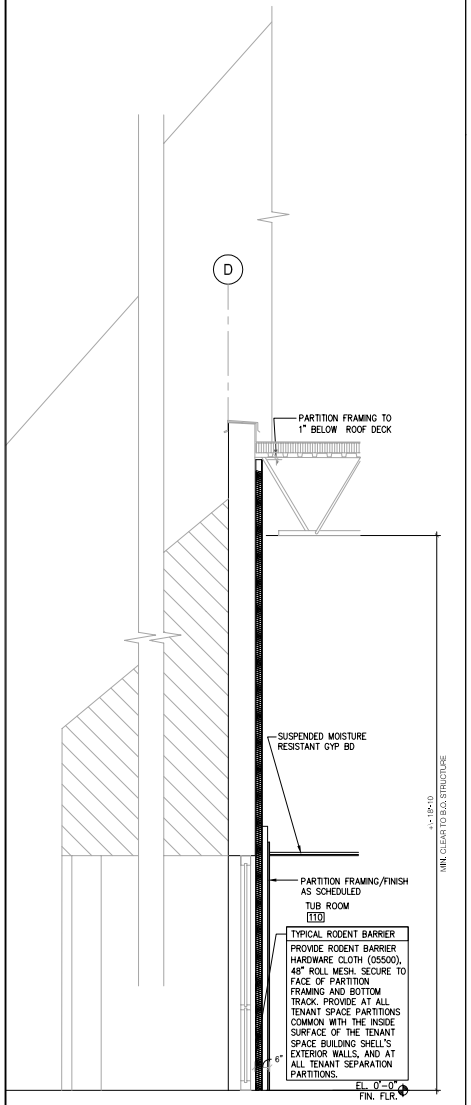

WALL SECTION AT FRONT ELEVATION	05
REF.: A2.1 SOURCE:	1/2"=1'-0"

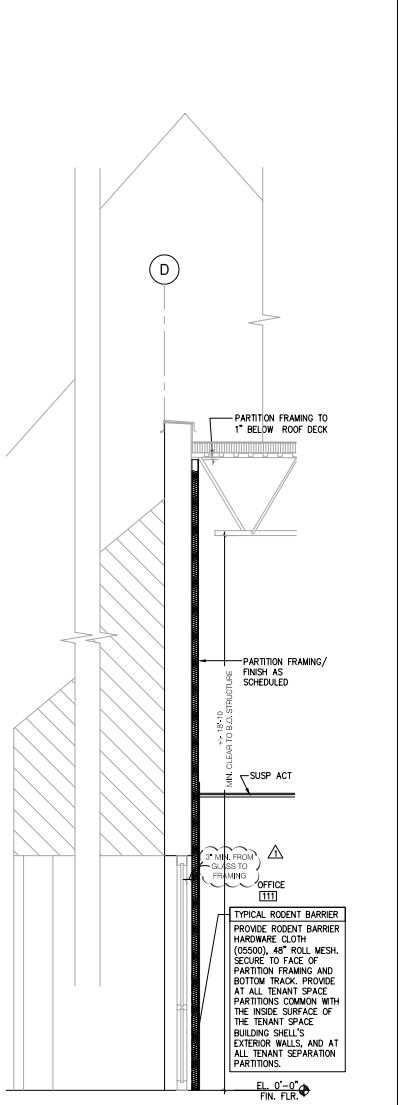

WALL SECTION AT FRONT ELEVATION	04
REF.: A2.1 SOURCE:	1/2"=1'-0"

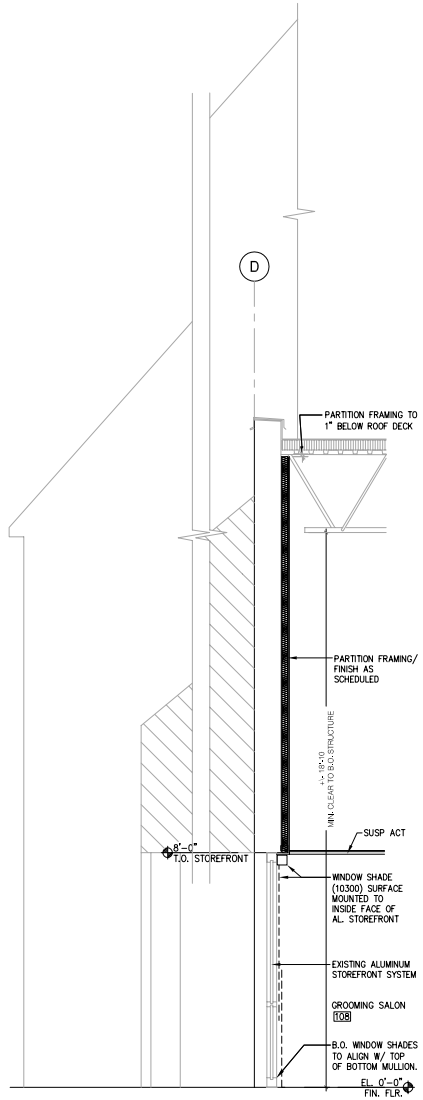

WALL SECTION AT FRONT ELEVATION	03	NOT USED	01
REF.: A2.1 SOURCE:	1/2"=1'-0"	REF.: A2.1 SOURCE:	

0 1/4" 1/2" 1" 2" 3" 4" 5"

SBLM Architects
151 West 26th Street
New York, New York 10001
Tel. Fax 212 255 5200
Fax 212 675 4228
www.sblm.com

PETCO ANIMAL SUPPLIES STORES, INC.

PETCO "CARY, NC"
213 CROSSROADS BOULEVARD
CARY, NC 27518

DISTRIBUTION	DATE
25% SUBMISSION	01-15-10
75% SUBMISSION	01-26-10
98% SUBMISSION	02-25-10
ISSUED FOR CONSTRUCTION	02-26-10
1 ADDENDUM #2	03-11-10

SBLM JOB#	PETCO TRACK JOB #
09147	09277
DRAWN	CHECKED
FR	DF

DRAWING TITLE:
EXTERIOR WALL SECTIONS

A5.2