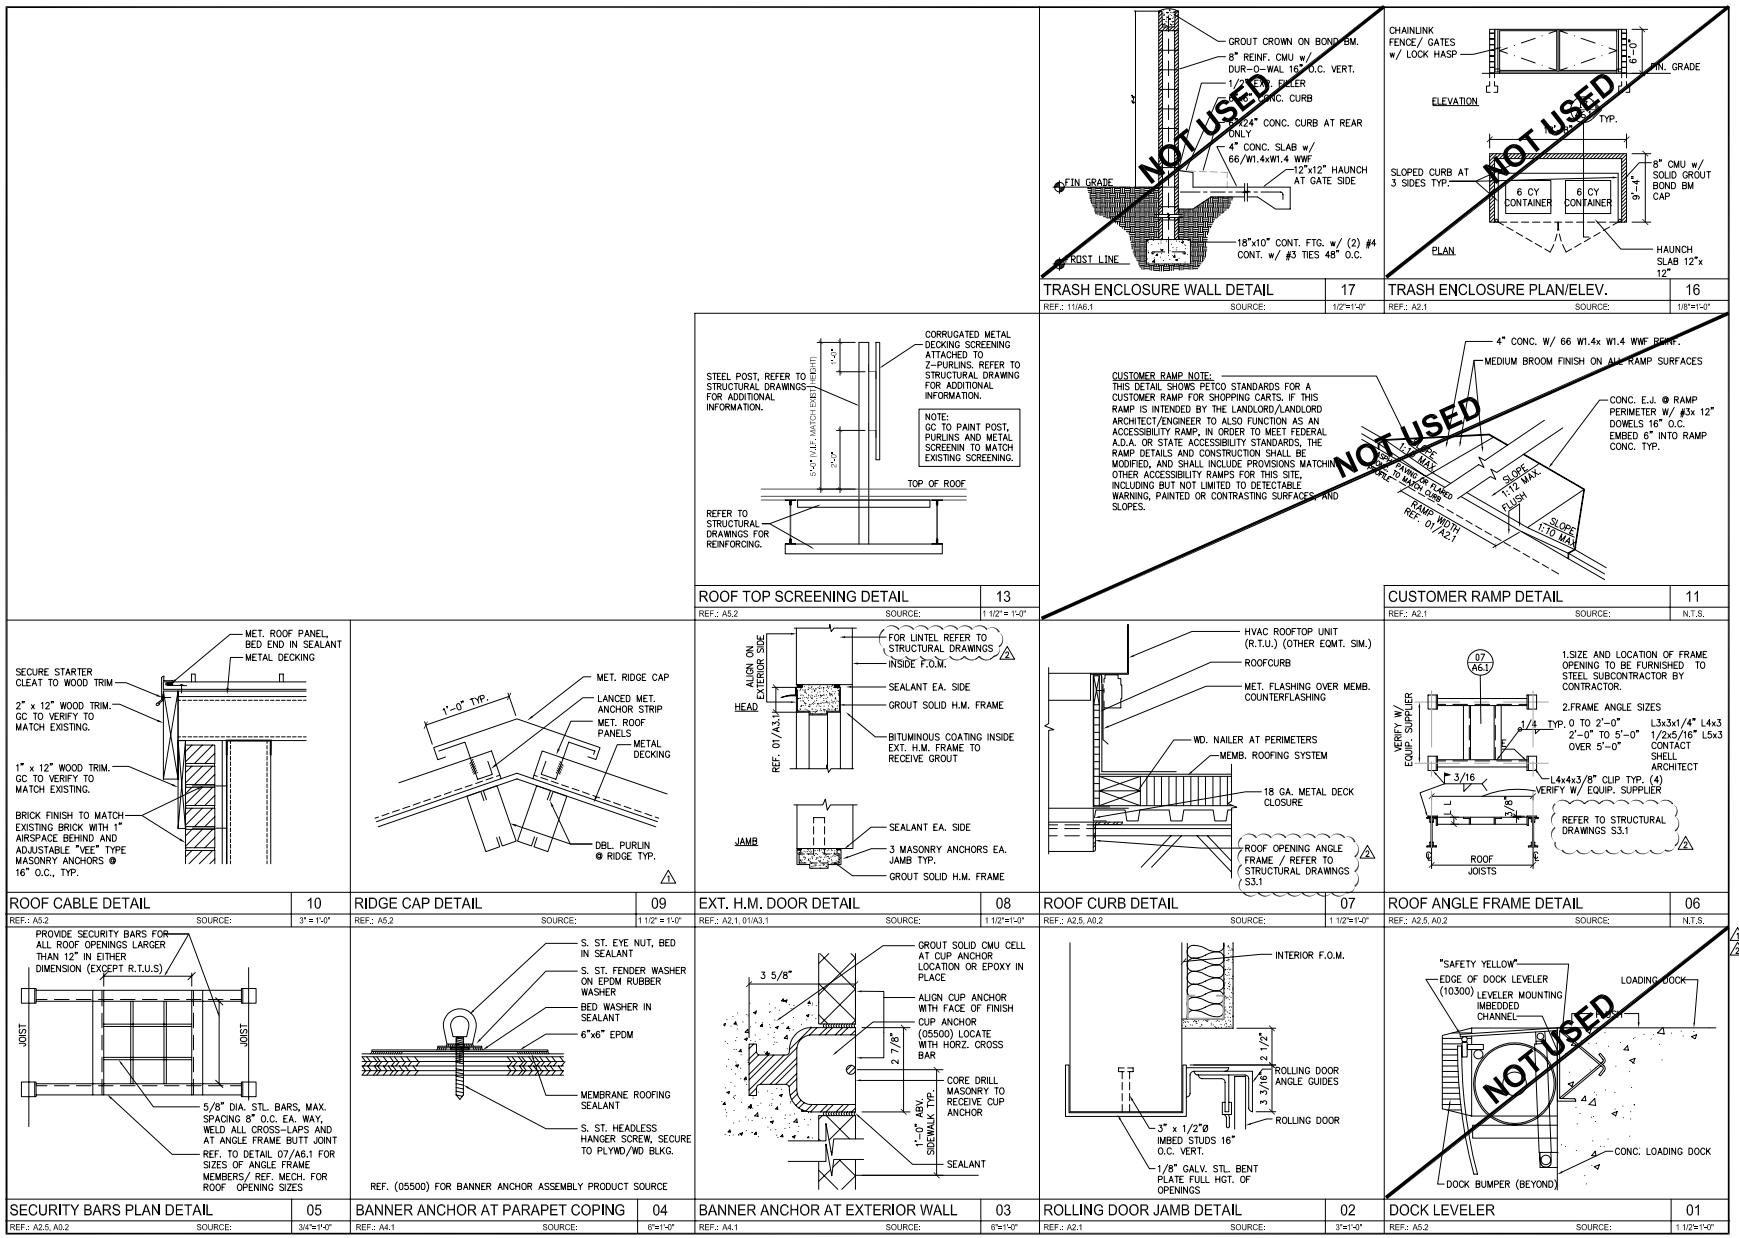

* CONTRACTORS SHALL VERIFY EXISTING CONDITIONS AND CORRELATE DIMENSIONS PRIOR TO PROVIDING THE WORK DETAILED IN THESE DRAWINGS. ALL DIMENSIONS SHALL VERIFIED WITH ARCHITECT PRIOR TO PROCEEDING.
* COPYRIGHT SBLM ARCHITECTS PC. UNAUTHORIZED REPRODUCTION OR OTHER USE OF THIS DRAWING IS PROHIBITED.

0 1/4" 1/2" 1" 2" 3" 4" 5"

SBLM Architects
151 West 26th Street
New York, New York 10001
Telephone 212 255 5050
Fax 212 675 4228
www.sblm.com

PETCO ANIMAL SUPPLIES STORES, INC.
PETCO "CARY, NC"
213 CROSSROADS BOULEVARD
CARY, NC 27518

DISTRIBUTION	DATE
75% SUBMISSION	01-28-10
98% SUBMISSION	02-25-10
ISSUED FOR CONSTRUCTION	02-26-10
1 ADDENDUM #1	03-08-10
2 ADDENDUM #2	03-11-10

SBLM JOB#	PETCO/TCAL JOB #
09147	09277
DRAWN	CHECKED
FR	DF

DRAWING TITLE:
EXTERIOR DETAILS

A6.1