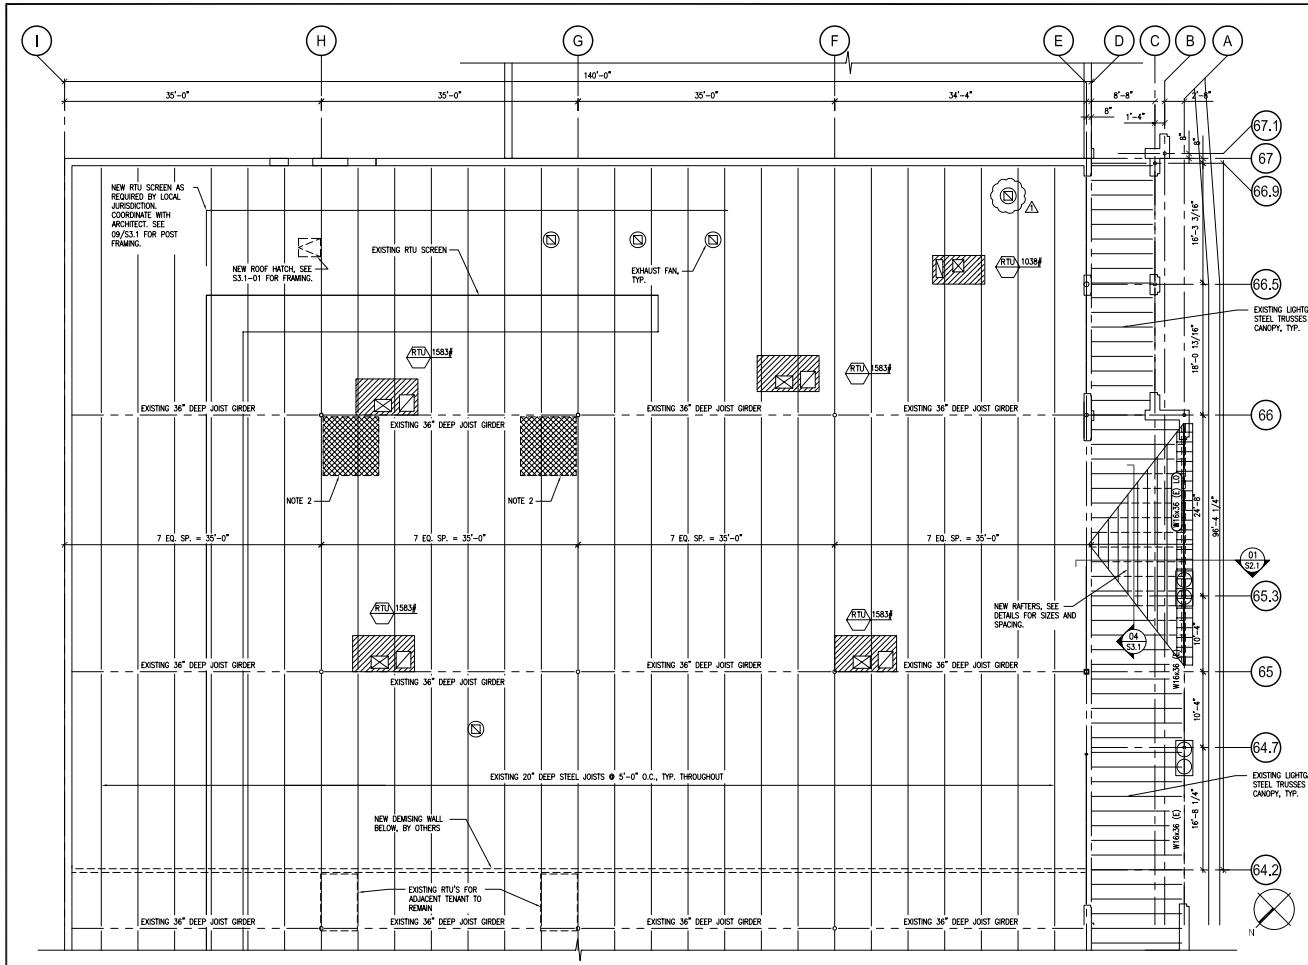

ROOF FRAMING PLAN NOTES:

1. ALL FRAMING SHOWN ON THIS PLAN IS EXISTING TO REMAIN UNLESS NOTED OTHERWISE. CONTRACTOR SHALL FIELD VERIFY EXISTING JOIST LAYOUT.
2. REFER TO DETAIL 05/S3.1 FOR REQUIREMENTS AT EXISTING ROOF OPENINGS TO BE INFILLED. REFER TO ARCHITECTUAL DEMO. PLAN FOR MORE INFORMATION.
3. XXX# RTU X ON PLAN INDICATES NEW ROOF TOP UNIT EQUIPMENT TO BE INSTALLED. XXX EQUALS WEIGHT OF NEW UNIT IN POUNDS. SEE DETAIL 01/S3.1 FOR TYPICAL ROOF TOP UNIT SUPPORT FRAMING.
4. GENERAL CONTRACTOR SHALL VERIFY w/ MECHANICAL PLANS EXACT LOCATION & SIZE OF MECHANICAL UNITS. ALL ITEMS SUCH AS MECHANICAL EQUIPMENT, DUCT WORK, PIPES, CEILINGS, FIXTURES, ETC., THAT ARE TO BE SUPPORTED OR HUNG FROM THE STEEL JOISTS SHALL BE FRAMED WITH AUXILIARY FRAMING TO THE PANEL POINTS OF THE JOIST (SEE TYP. JOIST LOAD STRUT DETAIL 06/S3.1). METHODS OF FRAMING THAT INDUCE BENDING TO THE JOIST CHORD OR WEB MEMBERS WILL NOT BE PERMITTED. COORDINATE BRIDGING LOCATIONS SO AS NOT TO INTERFERE WITH ANY MECHANICAL EQUIPMENT.
5. GENERAL CONTRACTOR TO COORDINATE RTU DECK PENETRATIONS AND SUPPORTS BETWEEN THE MECHANICAL & STEEL CONTRACTORS. THE MECHANICAL CONTRACTOR IS TO PROVIDE RTU CUT SHEETS TO THE STEEL CONTRACTOR FOR HIS USE IN PROJECT COORDINATION.
6. W18x35 ON PLAN INDICATES EXISTING STEEL BEAM TO BE REINFORCED PER DETAIL 02/S2.1.

ROOF FRAMING PLAN		01
REF.:	SOURCE:	1/8" = 1'-0"

Bowman Engineering, Inc.
3939 Old Flowery Branch Road
Oakwood, GA 30566
Phone: (770) 297-0075
Fax: (770) 297-0078

SBLM
SBLM Architects
151 West 26th Street
New York, New York 10001
Telephone 212 995 5600
Fax 212 675 4228
www.sblm.com

PETCO ANIMAL SUPPLIES STORES, INC.
PETCO "CARY, NC"
213 CROSSROADS BOULEVARD
CARY, NC 27518

DISTRIBUTION:	DATE:
ISSUED FOR CONSTRUCTION	2/26/10
1 ADDENDUM #2	3/11/10

SBLM JOB#	PETCO P.M. JOB #
09147	09277
DRAWN:	CHECKED:
ARS	LTB

DRAWING TITLE:
ROOF FRAMING PLAN

S3.0

• CONTRACTOR(S) SHALL VERIFY EXISTING CONDITIONS AND CORRELATE DIMENSIONS PRIOR TO PROVIDING THE WORK DETAILED IN THESE DRAWINGS, AND SHALL PROMPTLY NOTIFY THE ARCHITECT OF ANY DISCREPANCIES.
• COPYRIGHT SBLM, ARCHITECTS PC. UNAUTHORIZED REPRODUCTION OR OTHER USE OF THIS DRAWING IS PROHIBITED.