CONTRACTOR(S) SHALL VERIFY EXISTING CONDITIONS AND CORRELATE DIMENSIONS PRIOR TO PROVIDING THE WORK DETAILED IN THESE DRAWINGS, AND SHALL PROMPTLY NOTIFY THE ARCHITECT OF ANY DISCREPANCIES.
COPYRIGHT SBLM ARCHITECTS PC, UNAUTHORIZED REPRODUCTION OR OTHER USE OF THIS DRAWING IS PROHIBITED.

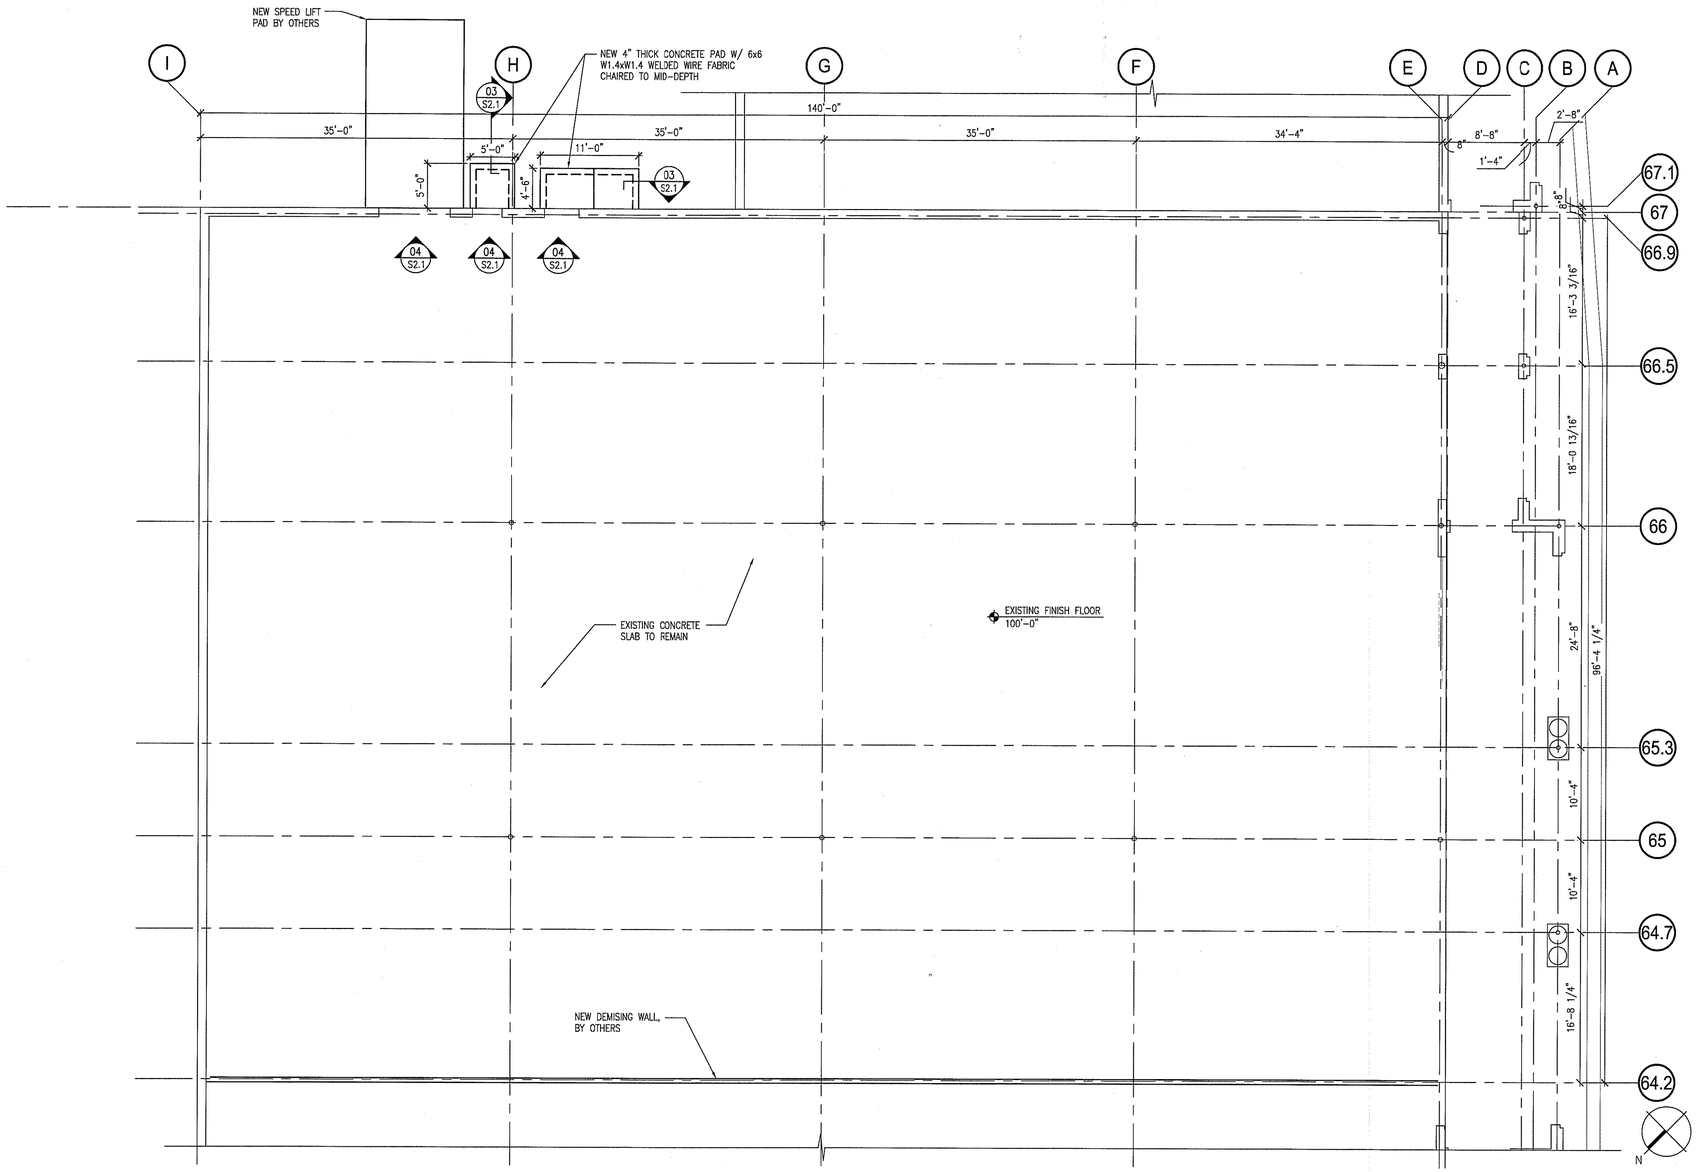

FOUNDATION PLAN NOTES:

1. SEE SHEET S1.0 FOR GENERAL NOTES.
2. SEE SHEETS S1.0 AND S2.1 FOR TYPICAL DETAILS.
3. ALL ELEVATIONS ARE BASED ON FINISH FLOOR ELEVATION OF 100'-0" FOR REFERENCE ONLY. SEE SITE PLAN FOR ACTUAL FINISH FLOOR ELEVATION.
4. ALL PLAN DIMENSIONS ARE SHOWN BASED ON ASSUMED INFORMATION RELATED TO THE AS-BUILT EXISTING STRUCTURE. GENERAL CONTRACTOR SHALL FIELD VERIFY (F.V.) ALL DIMENSIONS PRIOR TO COMMENCEMENT OF CONSTRUCTION. NOTIFY ARCHITECT AND/OR ENGINEER OF SIGNIFICANT DISCREPANCIES.
5. SEE ARCHITECTURAL DRAWINGS FOR DOOR DIMENSIONS AND LOCATIONS.

FOUNDATION PLAN	01
REF.: SOURCE:	1/8" = 1'-0"

Bowman Engineering, Inc.
3939 Old Flowery Branch Road
Oakwood, GA 30566
Phone: (770) 297-0075
Fax: (770) 297-0078

SBLM Architects
151 West 26th Street
New York, New York 10001
Telephone: 212 255 5600
Fax: 212 675 4228
www.sblm.com

SBLM

PETCO ANIMAL SUPPLIES STORES, INC.
PETCO "CARY, NC"
213 CROSSROADS BOULEVARD
CARY, NC 27518

PETCO
9125 RESEARCH ROAD
SAN DIEGO, CALIFORNIA 92121

DISTRIBUTION:	DATE:

SBLM JOB#	PETCO P.M. JOB #
09147	09277
DRAWN:	CHECKED:
ARS	LTB

DRAWING TITLE:
FOUNDATION PLAN

SCALE: AS NOTED

S2.0

0 1/4" 1/2" 1" 2" 3" 4" 5"