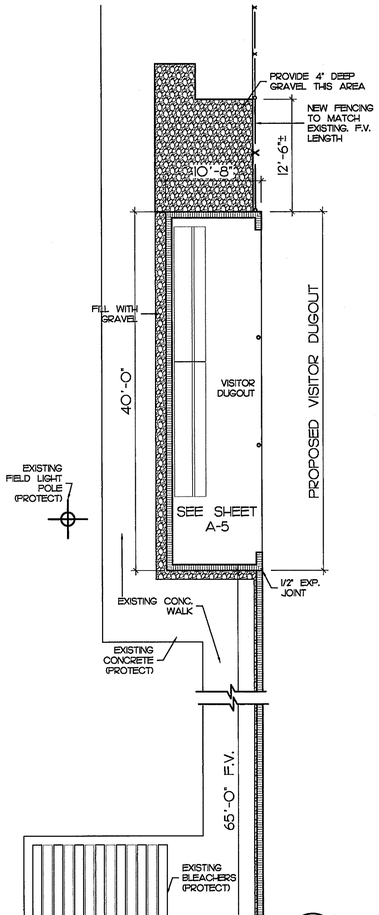

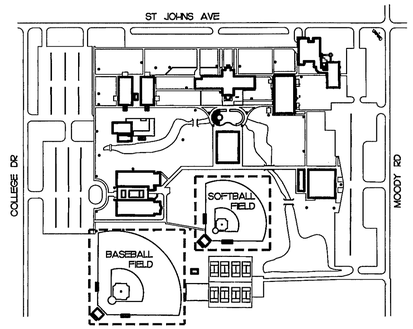

OVERALL SITE PLAN
SCALE: N.T.S.

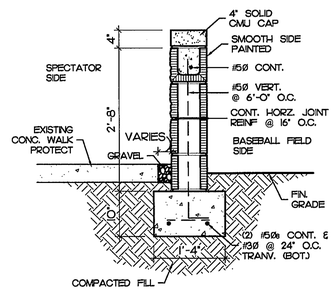

LOCATE ALL EXISTING IRRIGATION AND PROTECT/RELOCATE AS REQUIRED TO FACILITATE INSTALLATION OF NEW LOW WALL AND CONC. FOOTING.

LOW WALL SECTION
SCALE: 3/4" = 1'-0" (A / A-2)

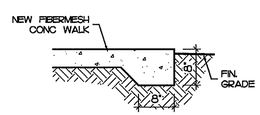

DETAIL
SCALE: 3/4" = 1'-0" (B / A-2)

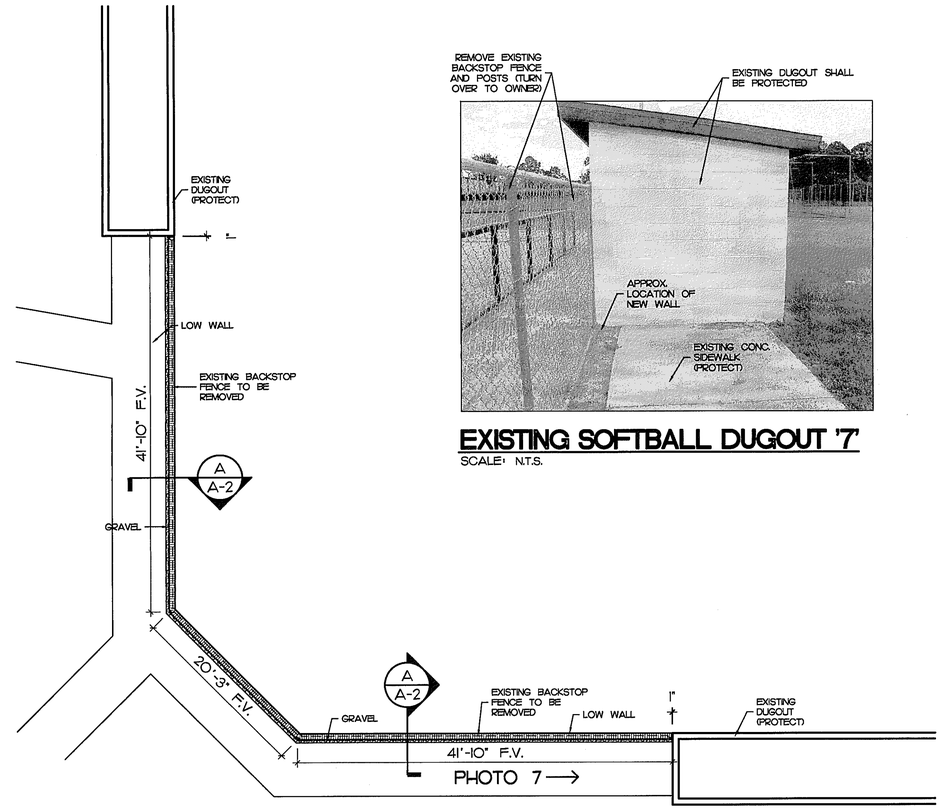

SOFTBALL SITE PLAN
SCALE: 1/8" = 1'-0"

EXISTING SOFTBALL DUGOUT '7'
SCALE: N.T.S.

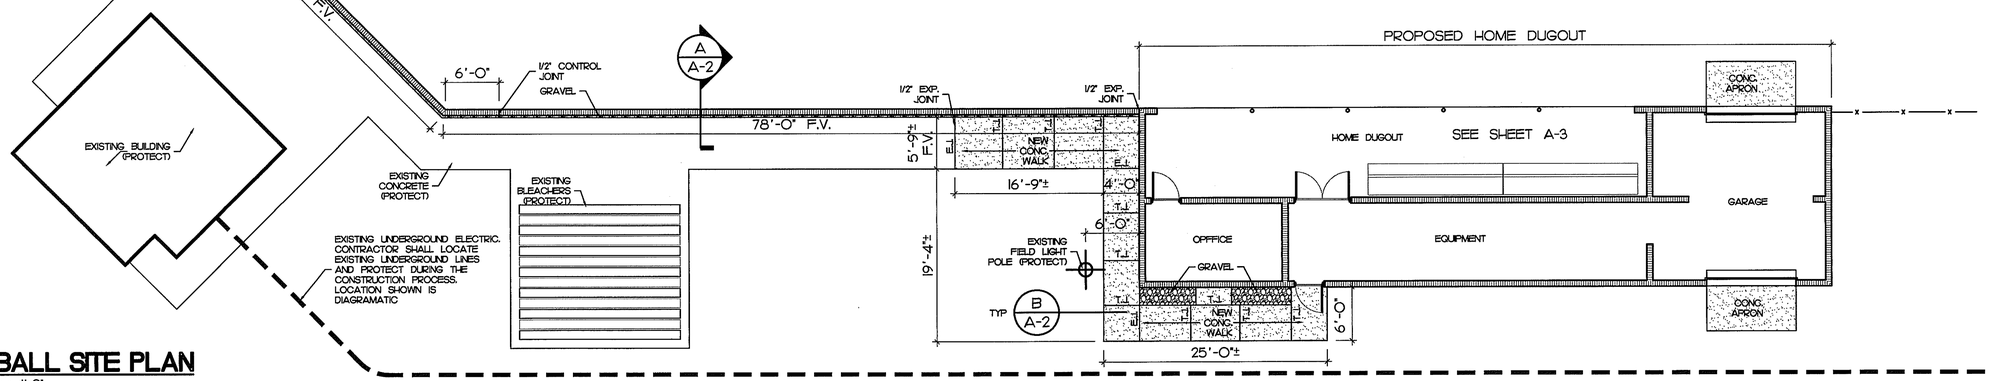

BASEBALL SITE PLAN
SCALE: 1/8" = 1'-0"

REVISION	BY

CRG ARCHITECTS/PALATKA, INC.
216 ST. JOHNS AVE. • PALATKA, FL. 32177
AA0002604 (386) 325 0213 FAX (386) 328 1401

BASEBALL AND SOFTBALL SITE PLANS

MISCELLANEOUS ATHLETICS PROJECTS
ST JOHNS RIVER COMMUNITY COLLEGE
PALATKA, FLORIDA

Seal/Signature:
ROBERT C. GOODWIN, ARCHITECT. AR-3044

Date:	10-17-09
Scale:	AS NOTED
Drawn:	JCK
Job:	0514-02
Sheet:	A-2

3 Of 12 Sheets

COPYRIGHT © CRG ARCHITECTS PLOTTED: