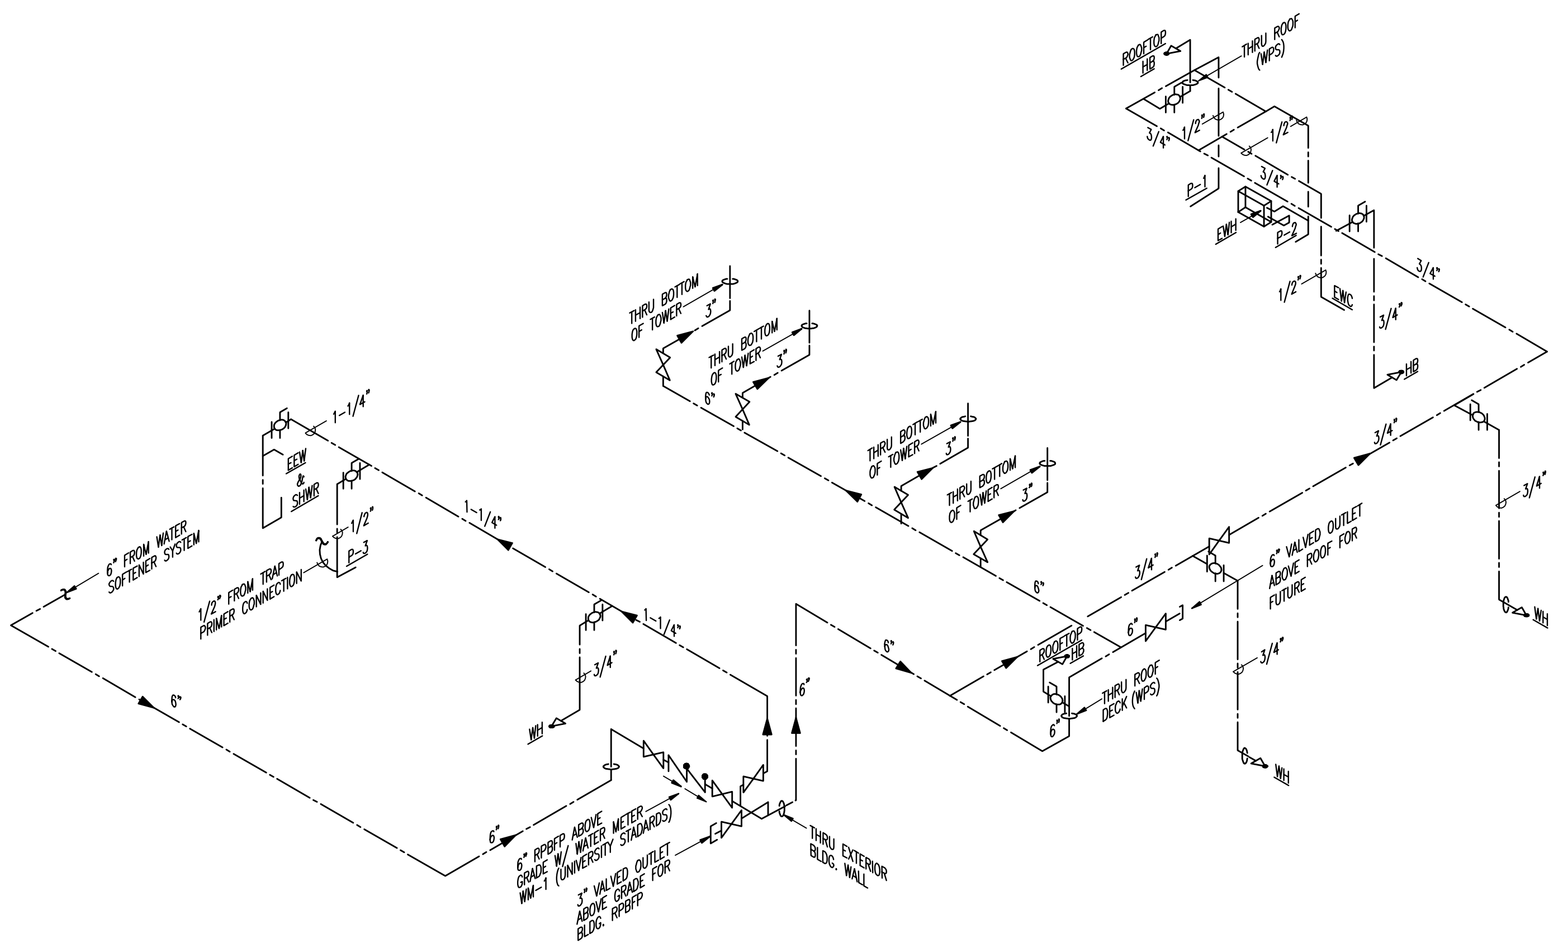

PLUMBING DOMESTIC WATER RISER DIAGRAM

NOT TO SCALE

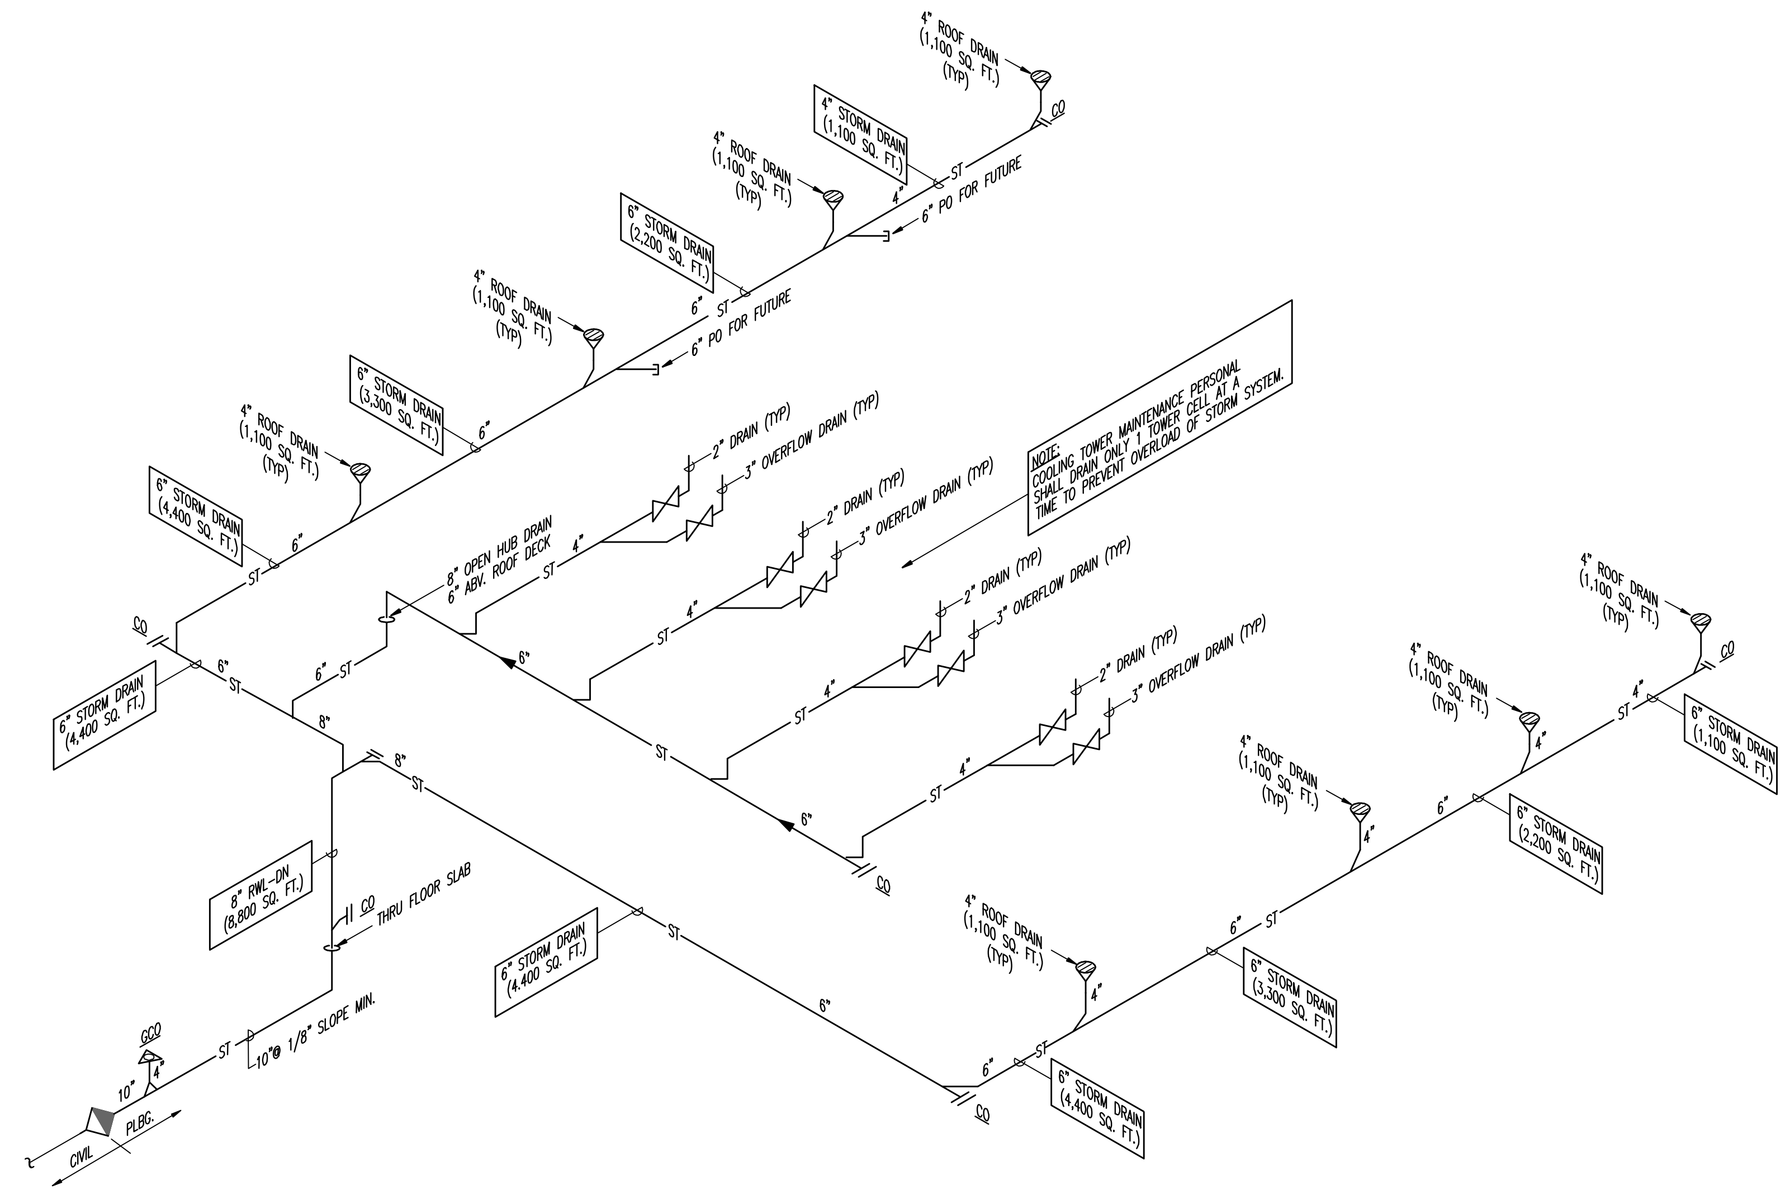

PLUMBING STORM WATER RISER DIAGRAM

NOT TO SCALE

KENYON & PARTNERS, INC.
PROFESSIONAL ENGINEERS
3205 QUEEN PALM DRIVE
TAMPA, FLORIDA 33619
PHONE (813) 241-6488
FAX (813) 241-6496
Board of Professional Engineers - License # 0000916

SEAL

DEAN S. KENYON, P.E.
FL. LIC. No. 44012

Signature Date

DRAWING REVISIONS

REVISION	COMMENTS:
△	
△	
△	
△	
△	
△	

UNIVERSITY OF SOUTH FLORIDA
SOUTH EAST CHILLER PLANT
BR-590 COMPONENT #6

12225 USF MAPLE DRIVE
TAMPA, FLORIDA 33620

DRAWING TITLE :
PLUMBING RISER DIAGRAM

Drawing Progress: 100% CONSTRUCTION DOCUMENTS

FILE NAME:	081106_P-5.DWG
DATE:	03-31-2009
PLOT SIZE:	AS NOTED
CADDED BY:	RDR
DESIGNED BY:	TSH
CHECKED BY:	TSH

PROJECT NO.
081106

SHEET NO.
P-6

6 OF 6

Z:\University of South Florida\081106 - South East Chiller Plant\Design-Chiller Plant-Const\081106_P-6.dwg Apr 08, 2009 - 4:58pm scott.nelson

©2009 KENYON & PARTNERS, INCORPORATED
ALL RIGHTS RESERVED