SECTION 35, TOWNSHIP 16 SOUTH, RANGE 18 EAST,
MARION COUNTY, FLORIDA

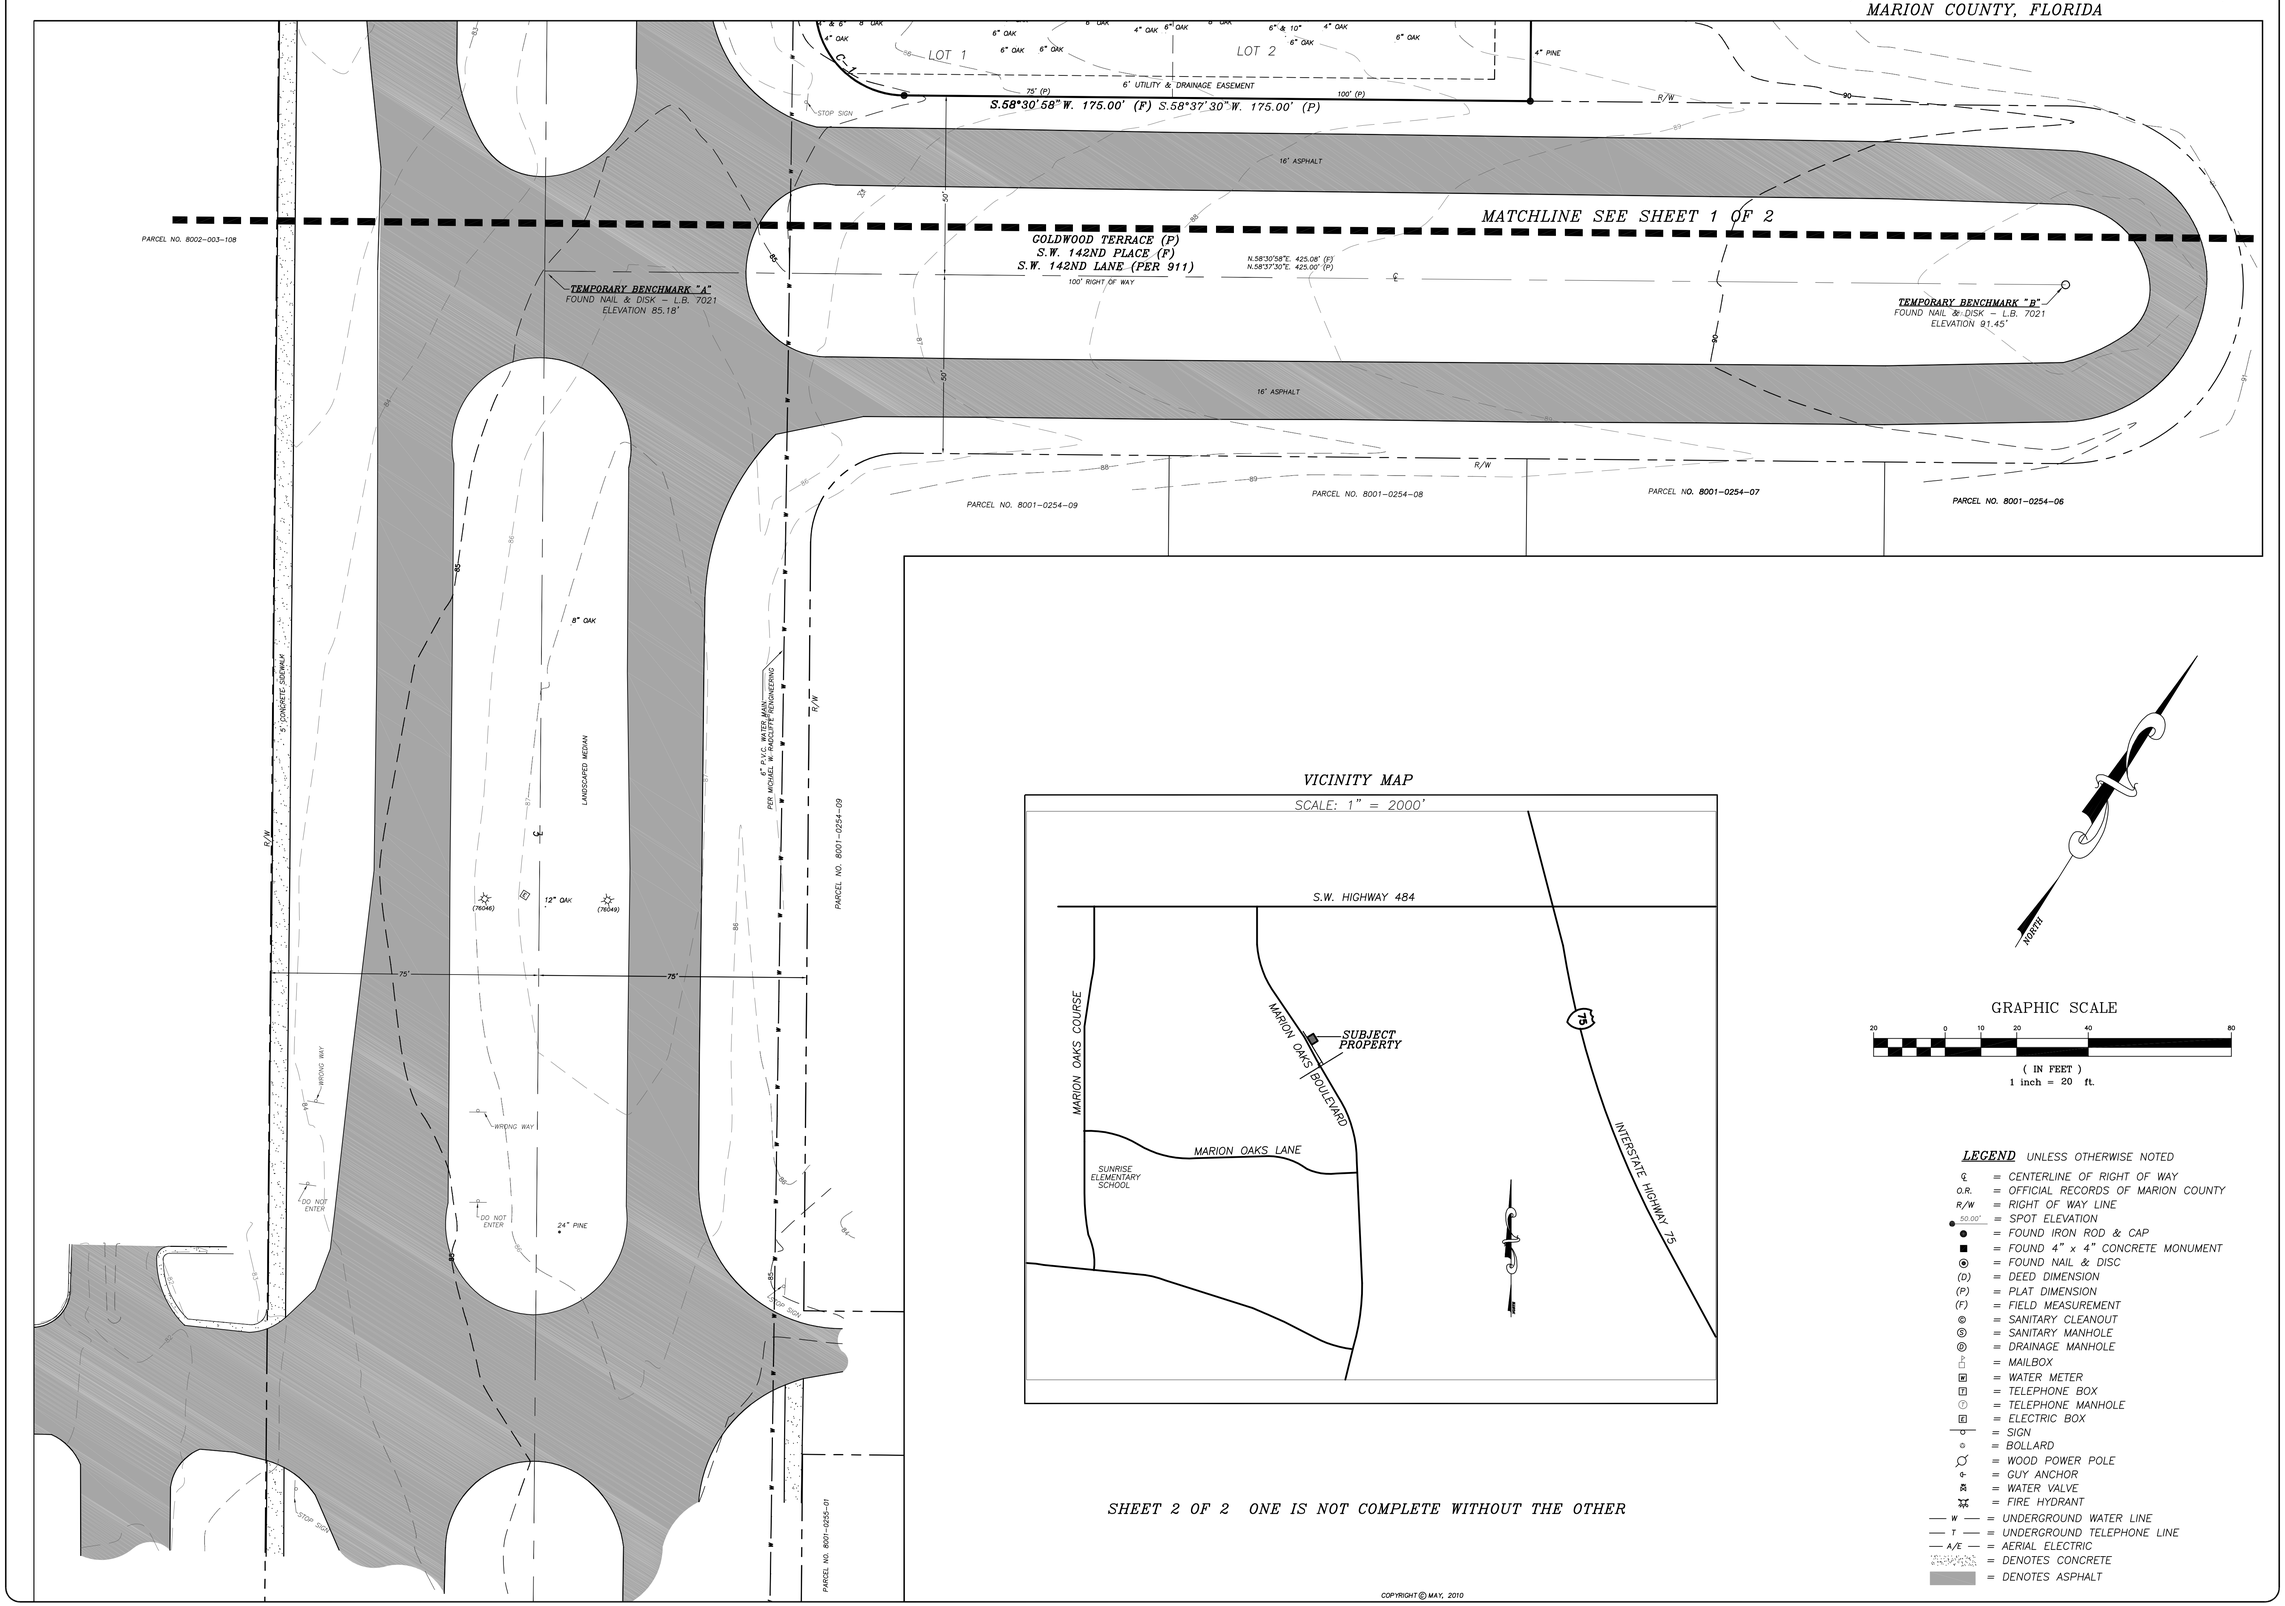

VICINITY MAP

SCALE: 1" = 2000'

SHEET 2 OF 2 ONE IS NOT COMPLETE WITHOUT THE OTHER

COPYRIGHT © MAY, 2010

NORTH

GRAPHIC SCALE

20 0 10 20 40 80

(IN FEET)
1 inch = 20 ft.

LEGEND UNLESS OTHERWISE NOTED

- ℄ = CENTERLINE OF RIGHT OF WAY
- O.R. = OFFICIAL RECORDS OF MARION COUNTY
- R/W = RIGHT OF WAY LINE
- 50.00' = SPOT ELEVATION
- = FOUND IRON ROD & CAP
- = FOUND 4" x 4" CONCRETE MONUMENT
- = FOUND NAIL & DISC
- (D) = DEED DIMENSION
- (P) = PLAT DIMENSION
- (F) = FIELD MEASUREMENT
- = SANITARY CLEANOUT
- = SANITARY MANHOLE
- = DRAINAGE MANHOLE
- = MAILBOX
- = WATER METER
- = TELEPHONE BOX
- = TELEPHONE MANHOLE
- = ELECTRIC BOX
- = SIGN
- = BOLLARD
- = WOOD POWER POLE
- = GUY ANCHOR
- = WATER VALVE
- = FIRE HYDRANT
- — W — = UNDERGROUND WATER LINE
- — T — = UNDERGROUND TELEPHONE LINE
- — A/E — = AERIAL ELECTRIC
- = DENOTES CONCRETE
- = DENOTES ASPHALT

NO.	REVISIONS	BY	DATE
1.	REVISED STREET NAME	CJH	6/28/10

DRAWN: C.J.H.
REVISED:
REVISED:
CHECKED: C.J.H.
APPROVED: C.J.H.
SCALE: 1" = 20'

R.M. BARRINEAU & ASSOCIATES, INC.
PROFESSIONAL SURVEYORS & MAPPERS
OAKHURST PROFESSIONAL PARK
1309 S.E. 25TH LOOP, SUITE 103 PHONE (352) 622-3133
OCALA, FLORIDA 34471 FAX (352) 369-3771
CERTIFICATE OF AUTHORIZATION NO. LB 5091
CHRISTOPHER J. HOWSON, P.S.M., C.F.M.- LS 6553
JAMES L. TINGLER, JR., P.S.M. - LS 6762 TRAVIS P. BARRINEAU, S.I.T.
MINORITY BUSINESS ENTERPRISE

BOUNDARY & TOPOGRAPHIC SURVEY FOR: SEPHENS-BARRIOS

REFERENCES:
F.B. 482, POS. 8-18

FILE: MARION OAKS UNIT 1

J.O.# 10057
DWG.# 10057R
SHT 2 OF 2