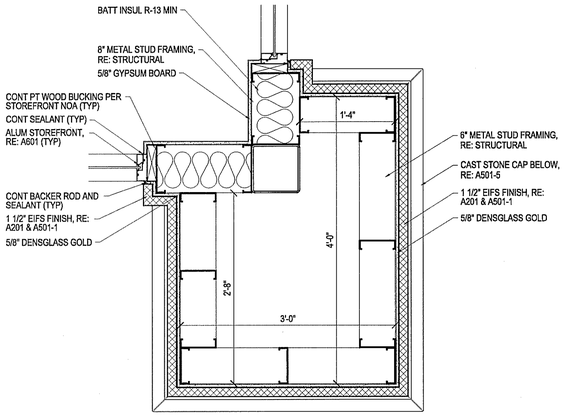

Upper Detail

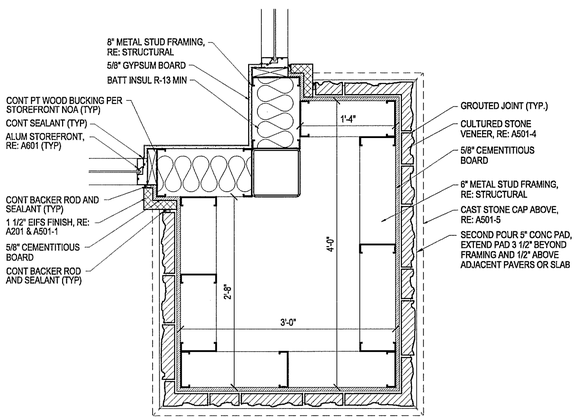

Lower Detail

1 Pilaster Detail
Scale 1"=1'-0"

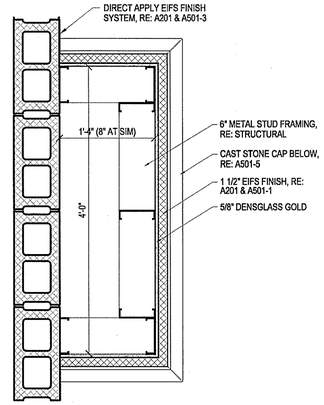

Upper Detail

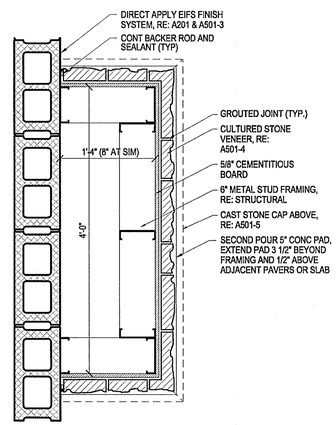

Lower Detail

2 Pilaster Detail
Scale 1"=1'-0"

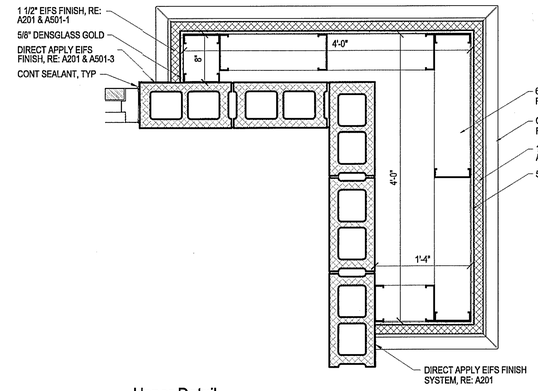

Upper Detail

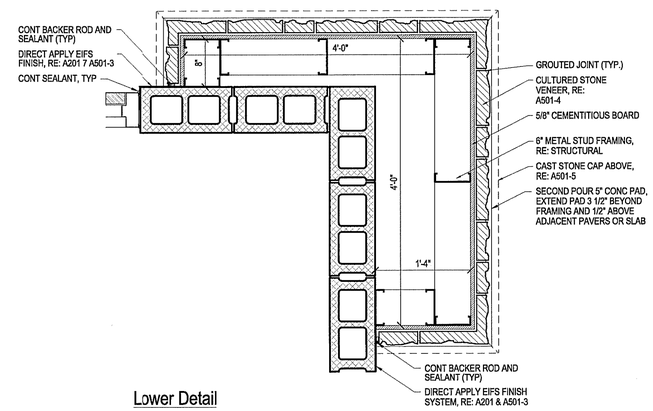

Lower Detail

3 Pilaster Detail
Scale 1"=1'-0"

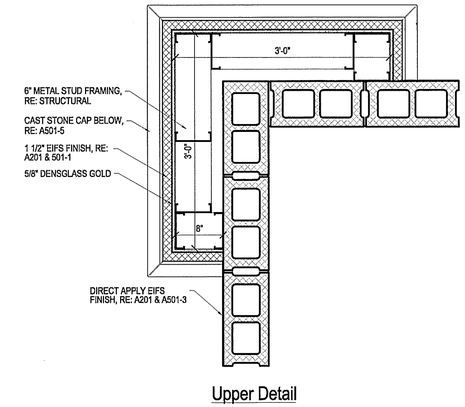

Upper Detail

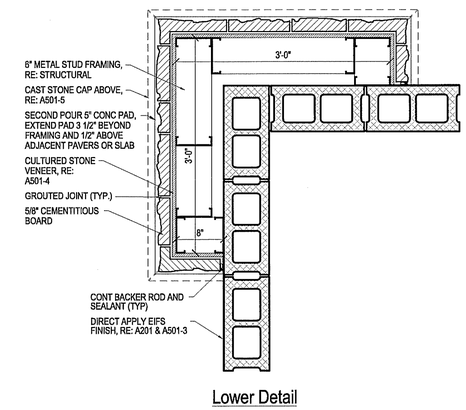

Lower Detail

4 Pilaster Detail
Scale 1"=1'-0"

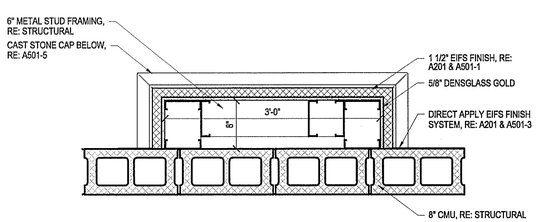

Upper Detail

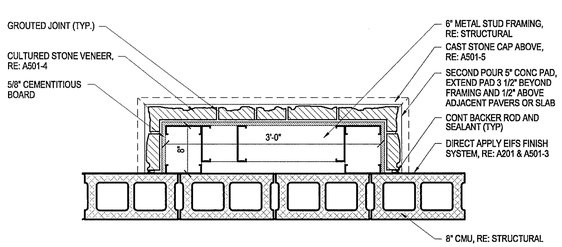

Lower Detail

5 Pilaster Detail
Scale 1"=1'-0"

Cuhaci & Peterson
Architects Engineers Planners
Florida Corporate Certificate #AA C000526
1905 Pennsylvania Avenue, Orlando, FL 32814
Ph. 407.661.9100 - Fax 407.661.9101
www.c-p.com

CLIENT NAME
Weingarten Realty Investors, Inc.
2720 E. Colonial Drive
Orlando, FL 32803

PROJECT NAME
Outparcel 5 @ Palm Coast Landing
N.E.C. SR 100 and Belle Terre Parkway
Palm Coast, Florida

SHEET TITLE
Enlarged Plan Details

GREGORY SIMPSON
FL# 69952

RELEASE

PROJECT NO.	208050
DATE	08/28/08
DRAWN	DMI
CHECKED	EI

A502

COPYRIGHT © - All reports, plans, specifications, computer files, field data, notes and other documents are instruments of service prepared by Cuhaci & Peterson, C & P, as instruments of service remain the property of C & P. C & P shall retain all common law, statutory and other reserved rights, including the copyright thereto. Any use or reproduction of this document without written permission from C & P is a violation of Federal copyright laws.