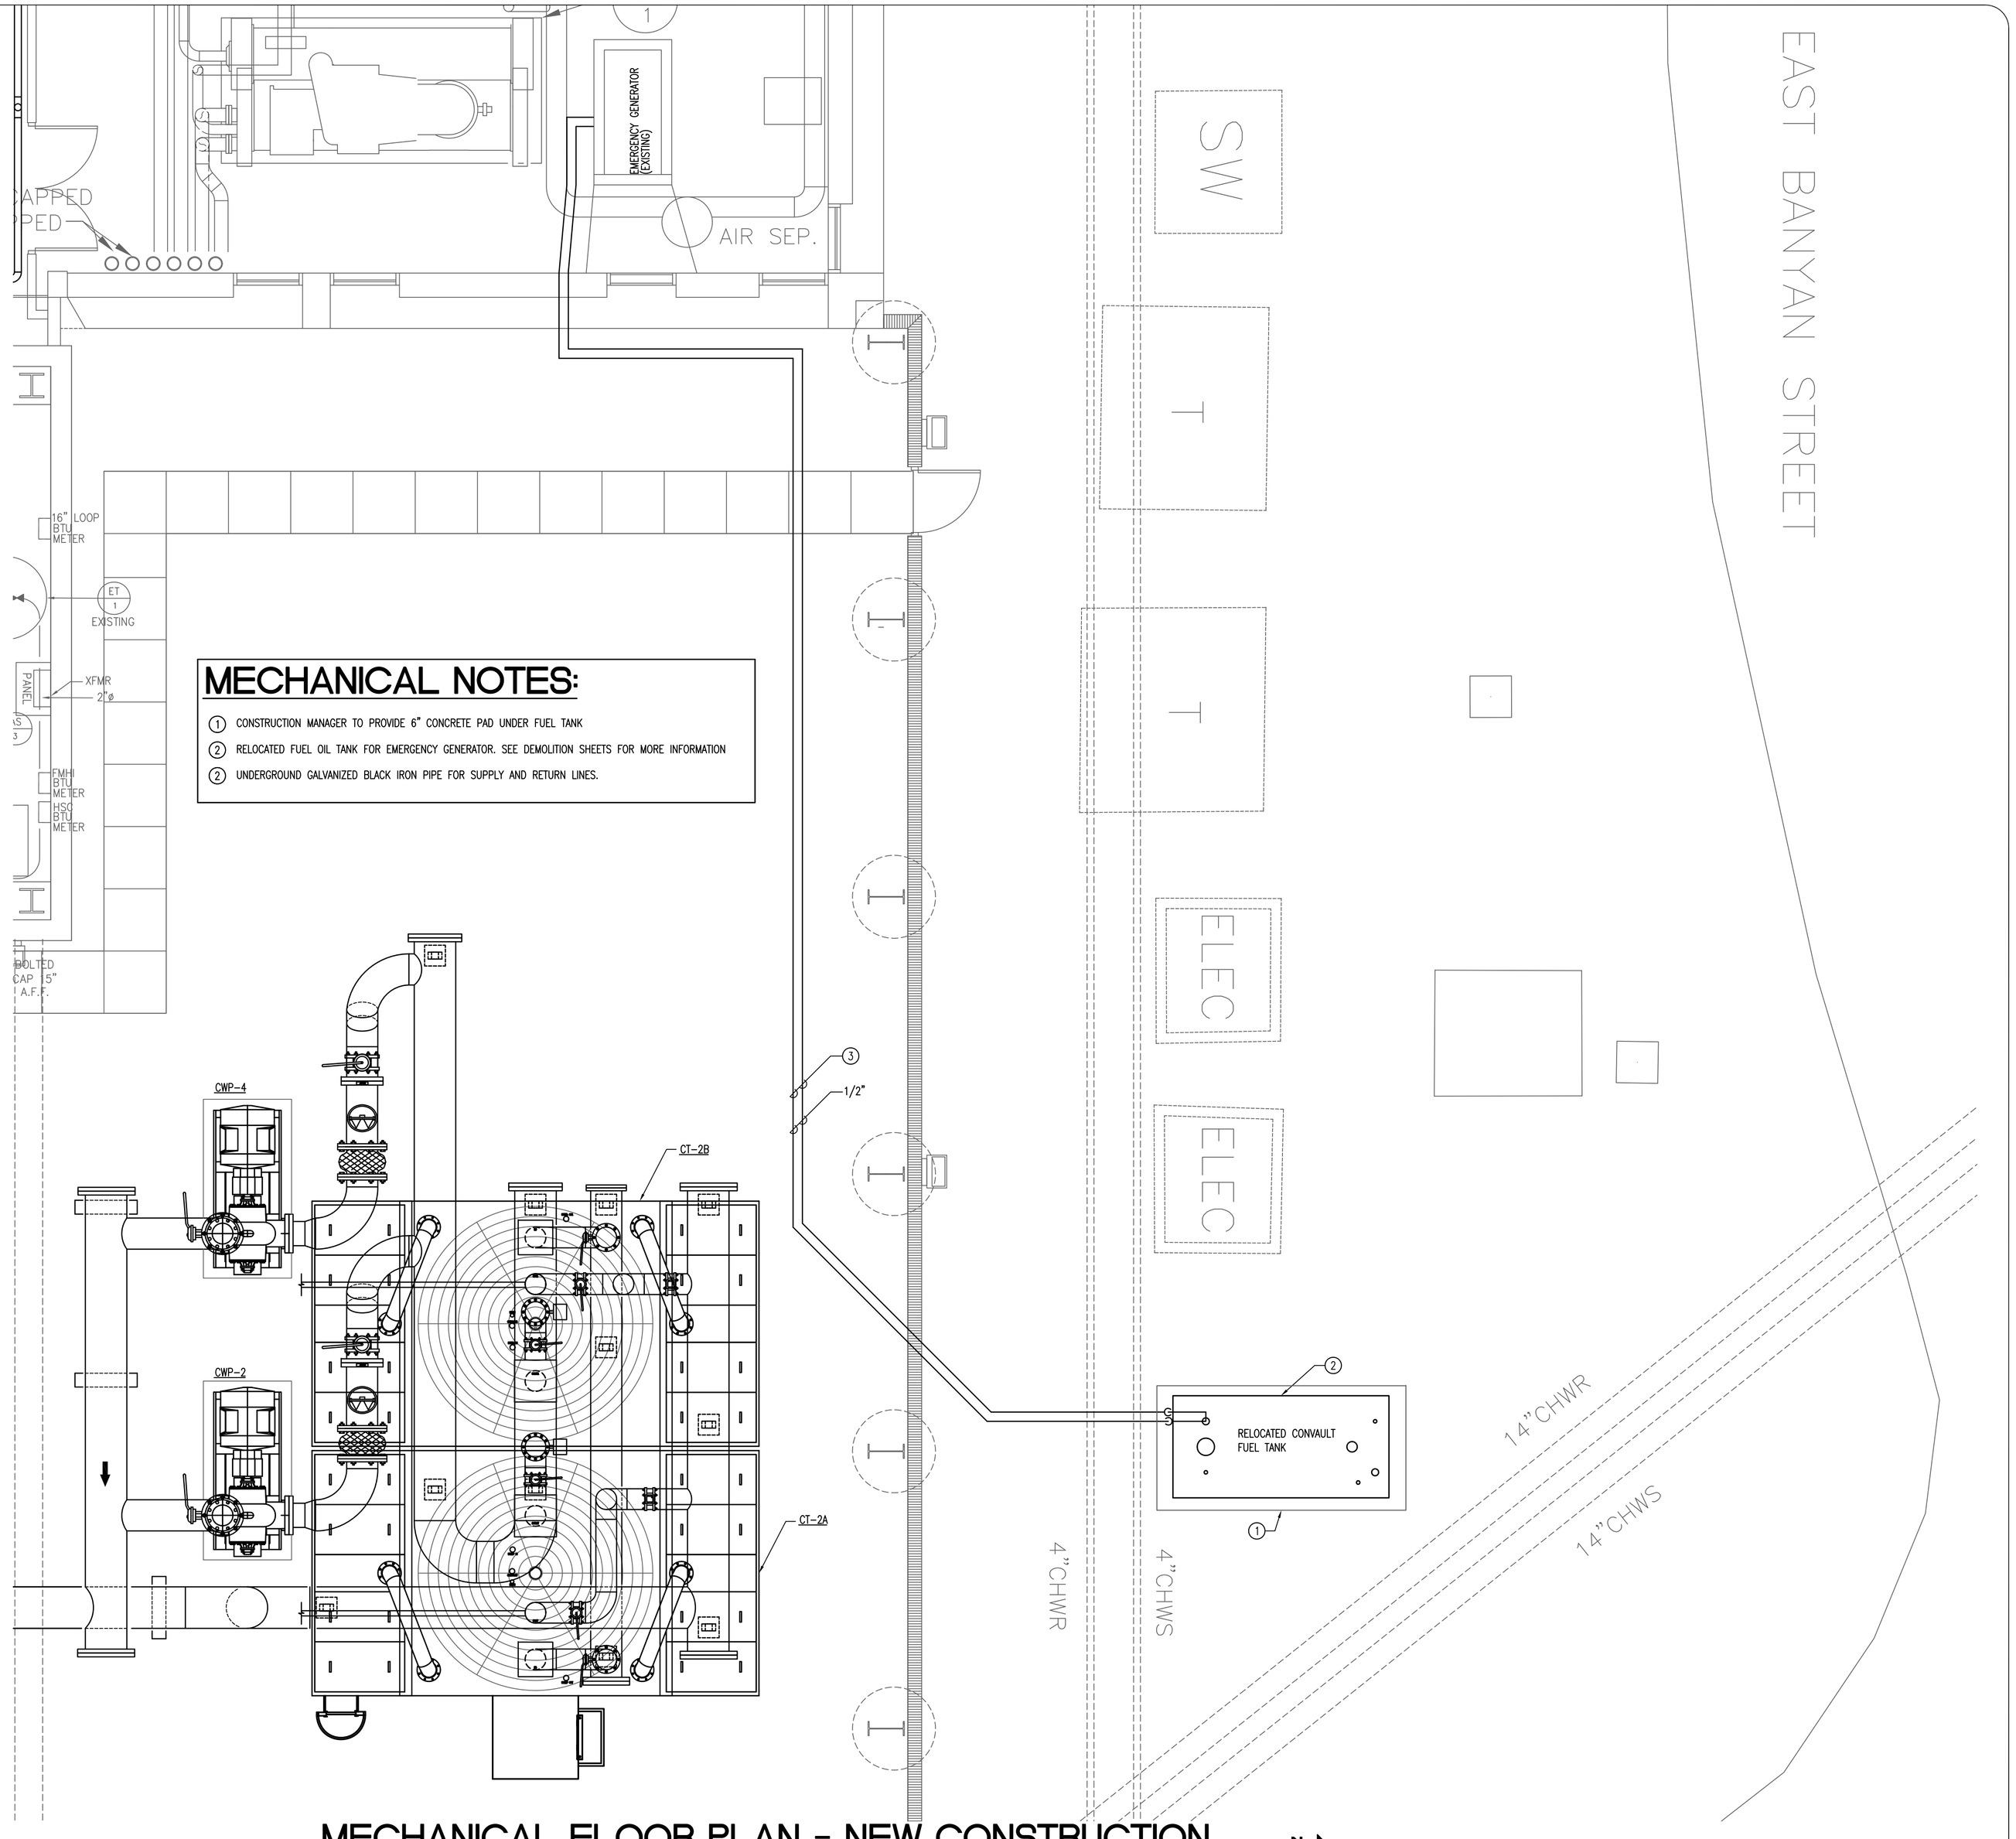

MECHANICAL NOTES:

1. CONSTRUCTION MANAGER TO PROVIDE 6" CONCRETE PAD UNDER FUEL TANK
2. RELOCATED FUEL OIL TANK FOR EMERGENCY GENERATOR. SEE DEMOLITION SHEETS FOR MORE INFORMATION
2. UNDERGROUND GALVANIZED BLACK IRON PIPE FOR SUPPLY AND RETURN LINES.

MECHANICAL FLOOR PLAN - NEW CONSTRUCTION

SCALE: 1/4"=1'-0"

KENYON & PARTNERS, INC.
PROFESSIONAL ENGINEERS
3203 QUEEN PALM DRIVE
TAMPA, FLORIDA 33619
PHONE (813) 241-6488
FAX (813) 241-6498
Board of Professional Engineers - License # 00009166

SEAL

DEAN S. KENYON, P.E.
FL. LIC. No. 44012

Signature Date

DRAWING REVISIONS

REVISION	COMMENTS:
△	
△	
△	
△	
△	
△	

UNIVERSITY OF SOUTH FLORIDA
NORTHWEST CHILLER PLANT
BR-590 COMPONENT #7
WEST HOLLY DRIVE
TAMPA, FLORIDA 33620

DRAWING TITLE :
MECHANICAL FLOOR PLAN
NEW CONSTRUCTION

Drawing Progress: 100% CONSTRUCTION DOCUMENTS

FILE NAME: 081101_M-7.5.dwg	
DATE:	01-27-2009
PLOT SIZE:	1/4" = 1'-0"
CADDED BY:	SRN
DESIGNED BY:	TSH
CHECKED BY:	TSH

PROJECT NO.
081101

SHEET NO.
M-7.5

__ OF __

Z:\University of South Florida\081101 - NW Chiller Plant 100% CDs\design\sketches\Fuel Tank Relocation\081101_M-7.5.dwg Apr 10, 2009 - 10:25am scott.nelson

© 2008 KENYON & PARTNERS, INCORPORATED
ALL RIGHTS RESERVED